
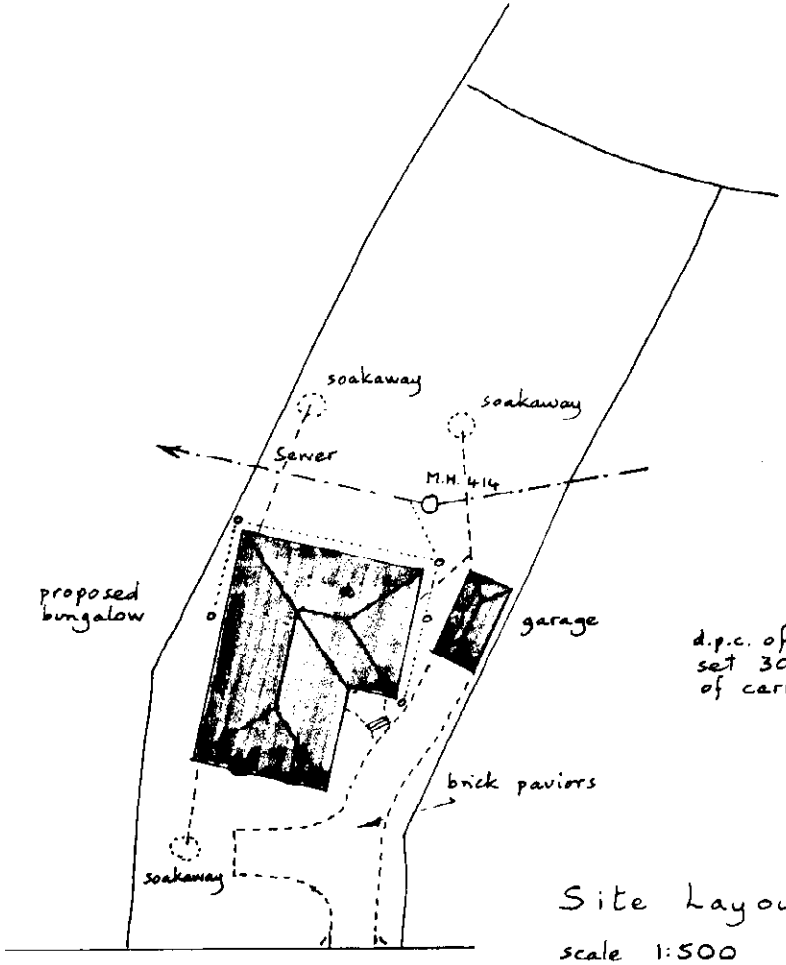


Site Layout
scale 1:500

d.p.c. of bungalow to be set 300mm below level of carriageway.

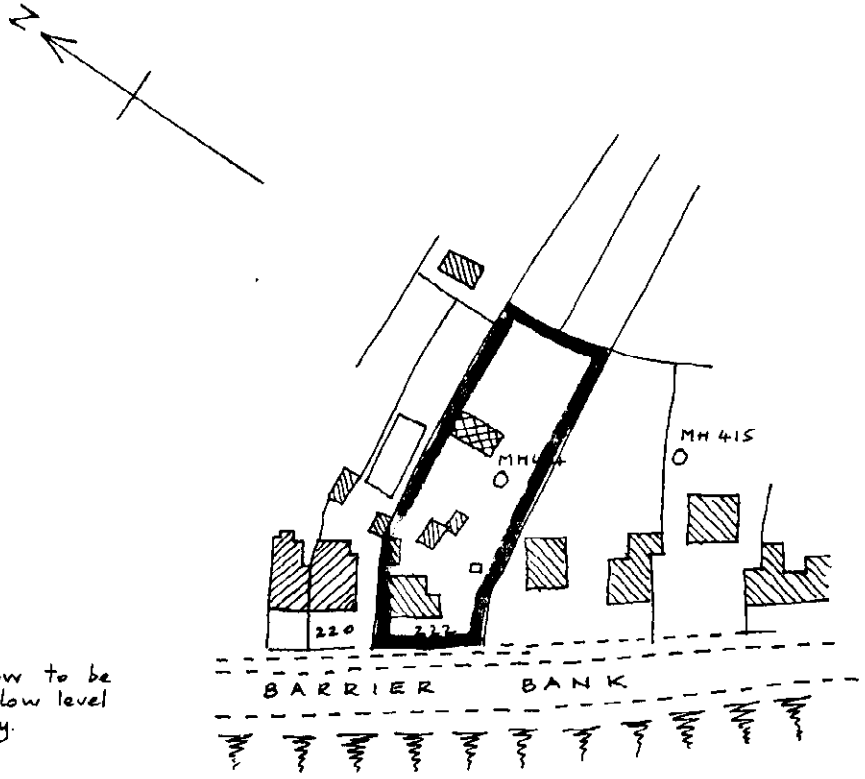


Location
scale 1:1250

Mr. and Mrs. T. Dobney,
222, Barrier Bank, COWBIT

SCOUTH HOLLAND
20 JUL 2000
Ref: 0939/00

DETERMINED PLAN

BUILDING DESIGN and PLANS
ALWYN ROFFE,
1, Green Lane,
SPALDING, Lincs. PE11 2YB
tel : 01775 - 723 680

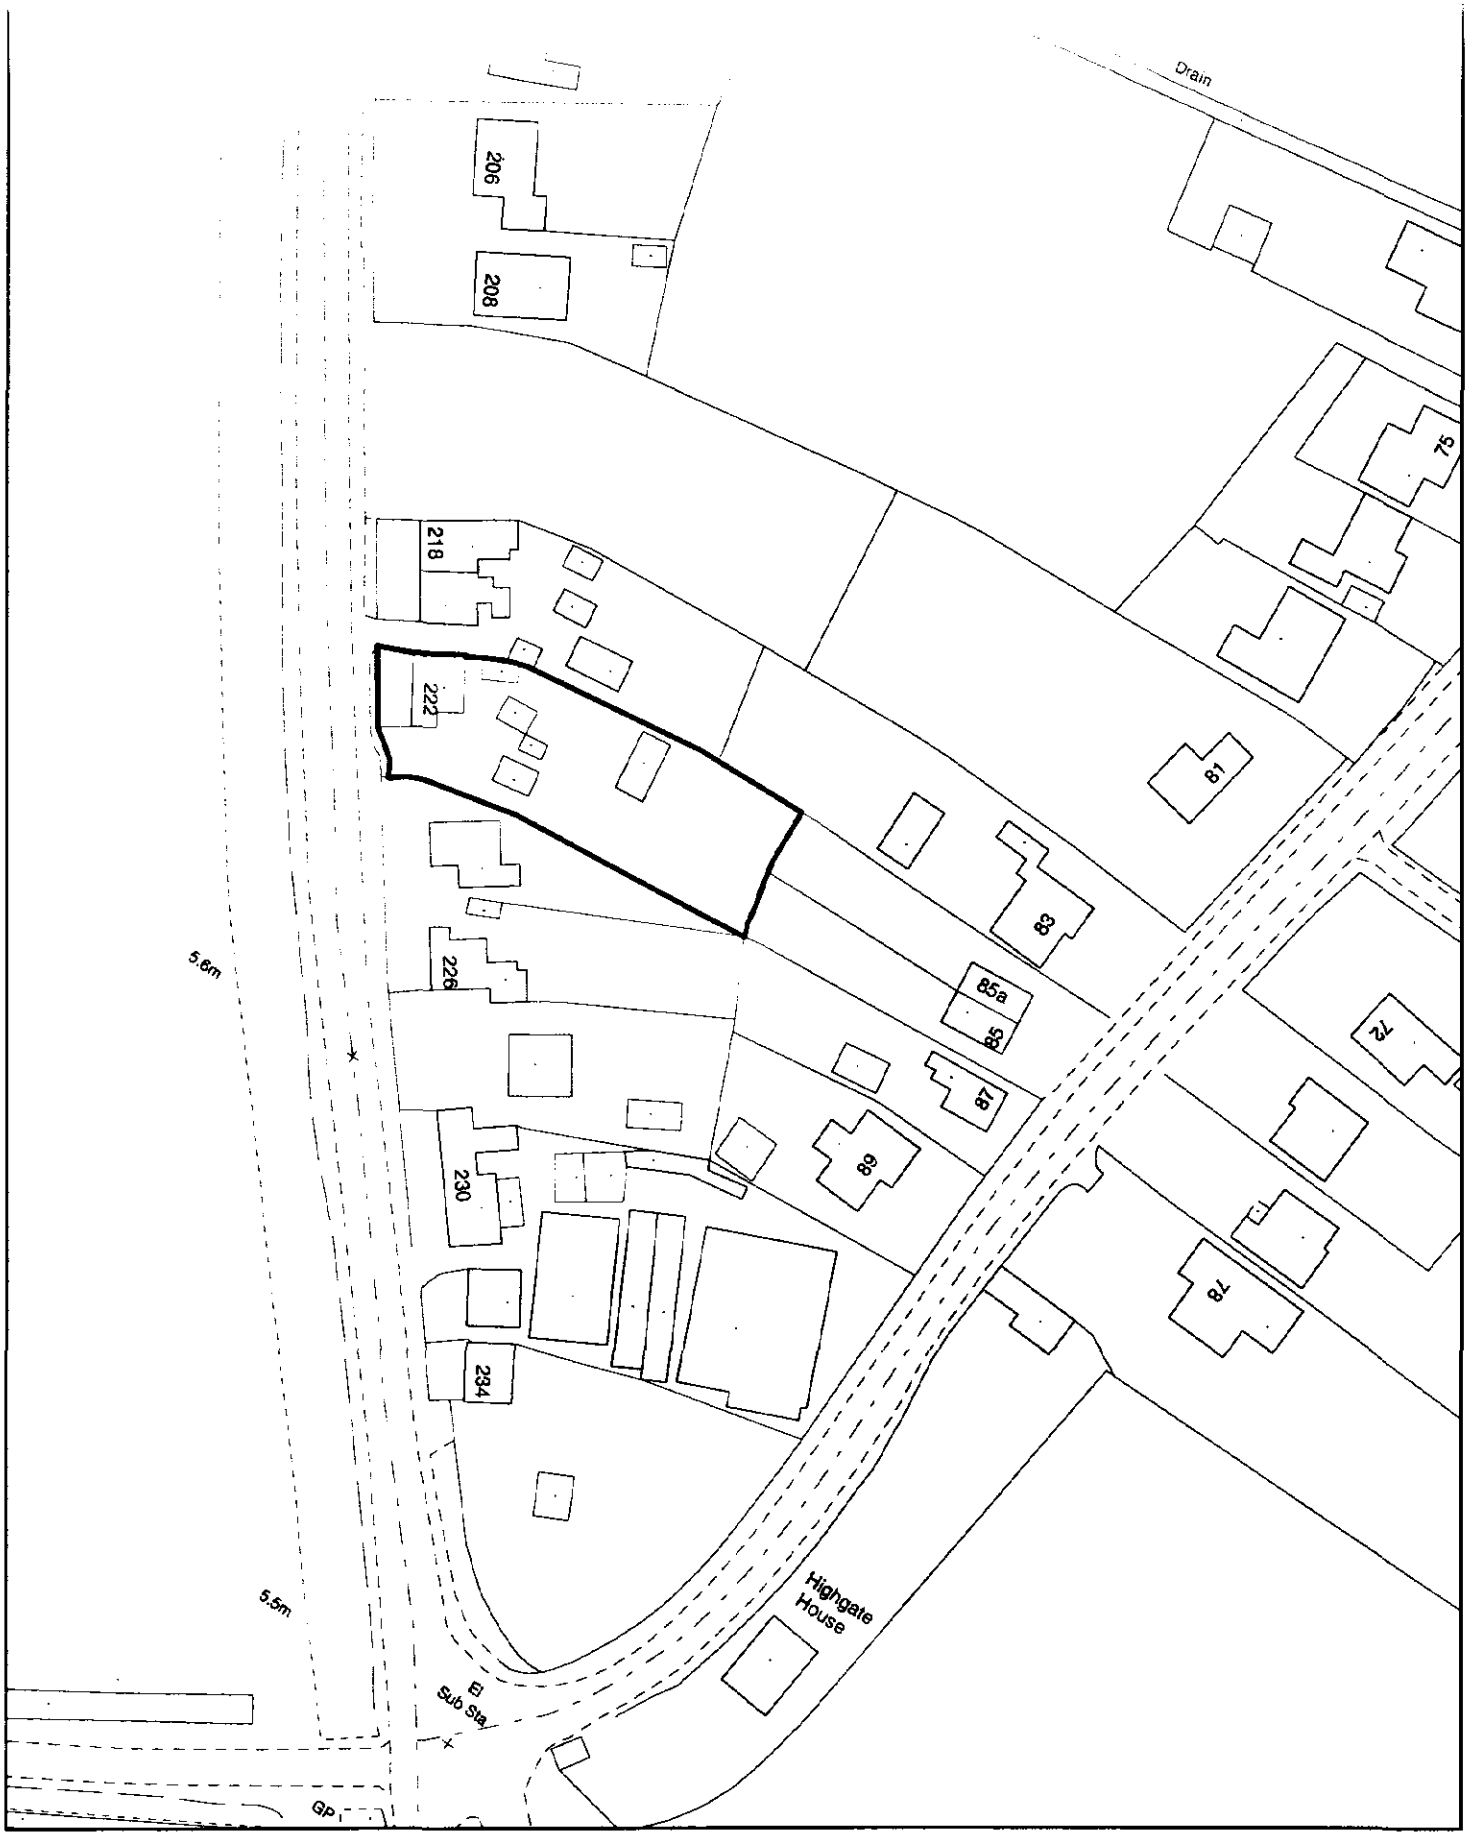

SOUTH HOLLAND DISTRICT COUNCIL

Planning Application Location Plan
Ward Member Notification

H01/0939/00

FILE COPY

Scale: 1:1000

Housing and Planning Services Department

Council Offices, Priory Road, Spalding, Lincolnshire
PE11 2XE

PLEASE DO NOT COPY THIS PLAN
This map is reproduced from Ordnance Survey material with permission of Ordnance Survey on behalf of Her Majesty's Stationery Office (c) Crown copyright. Unauthorised reproduction infringes Crown copyright and may lead to prosecution or civil proceedings. South Holland District Council LA079413 2000