


SHDC
Planning & Development

12 JUL 2004

Ref: 0954/04

**DETERMINED
PLAN**

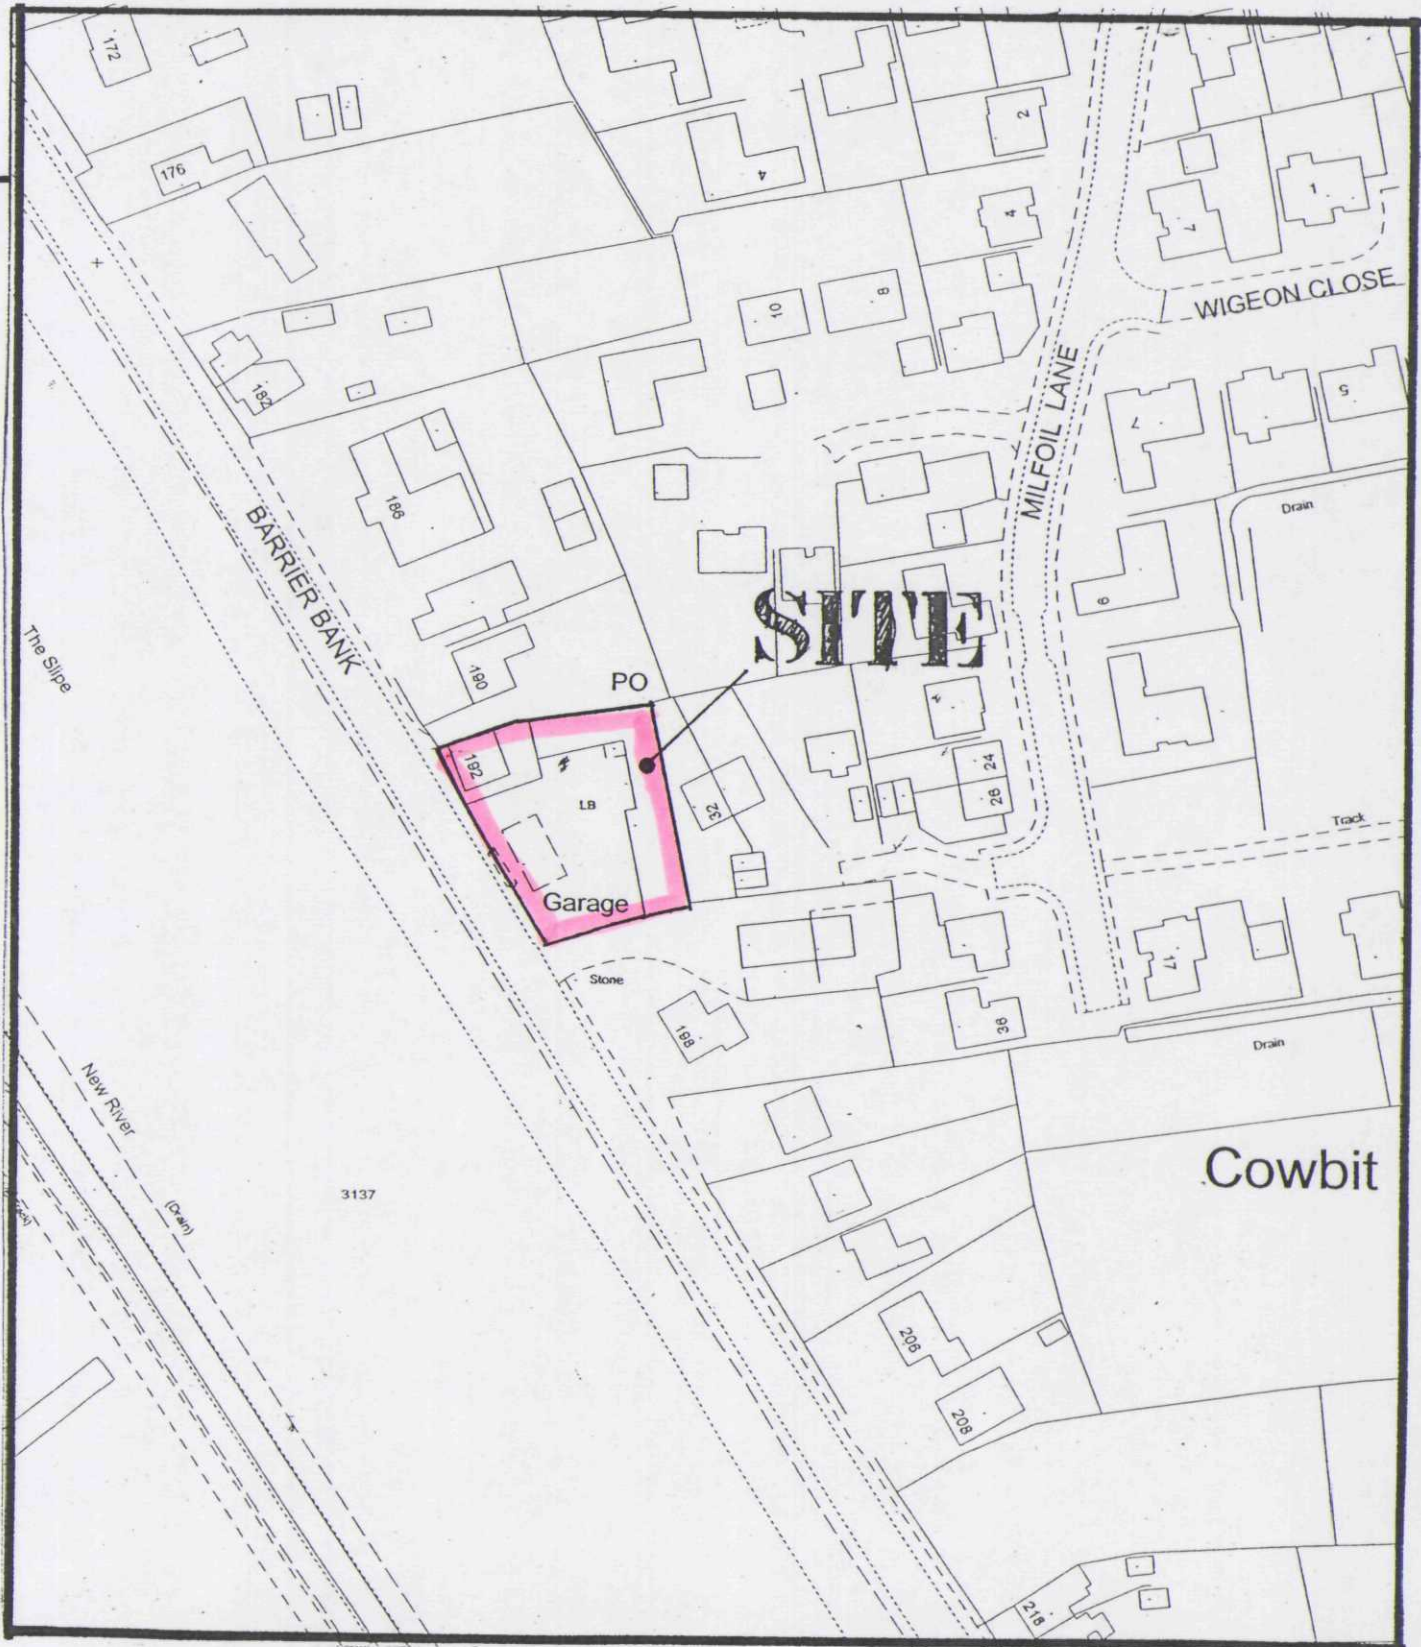

LOCATION PLAN
1/1250