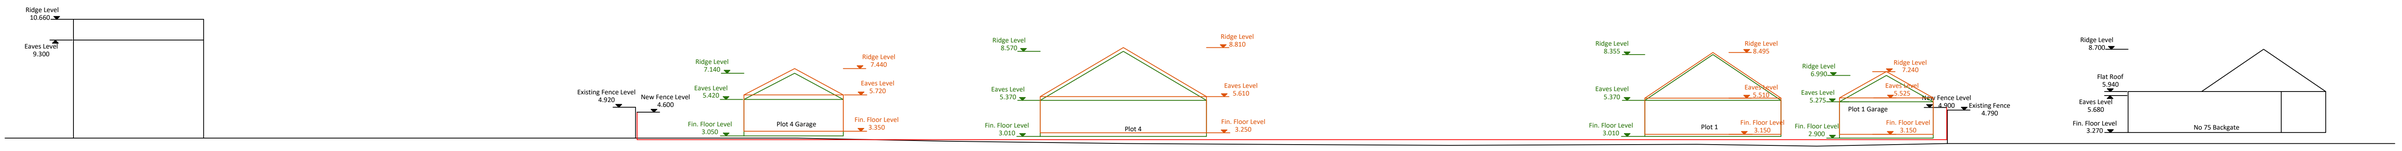



Cross Section 1



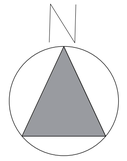

Cross Section 2




Cross Section 3

## BOUNDARY TREATMENT

- Proposed ground level 1.8
- Existing ground level & features
- Approved level of dwellings
- Proposed level of dwellings




Project Title.
Proposed Residential Development
land rear of No.75 Backgate,
Cowbit, Spalding, Lincs
PE12 6AP

Broadgate Homes Limited

Broadgate House,
Weston Hills,
Spalding, Lincs.
PE12 6DB
T: 01406 380 532
E: info@broadgate-homes.com
W: www.broadgate-homes.com

Drawing. Cross Sections

Application Site Area: 0.98 acres / 0.39 ha

Scale. Aprox 1:200

Drawn By: CW Date. Nov 2020 Drawing No: 1901-PC-01

Rev: C Date:23.08.21

Rev: A Description: Planning condition amendments

Rev: B Description: Amended to include additional neighbouring properties

Rev: C Description: Proposed amendment to finished floor levels of dwellings