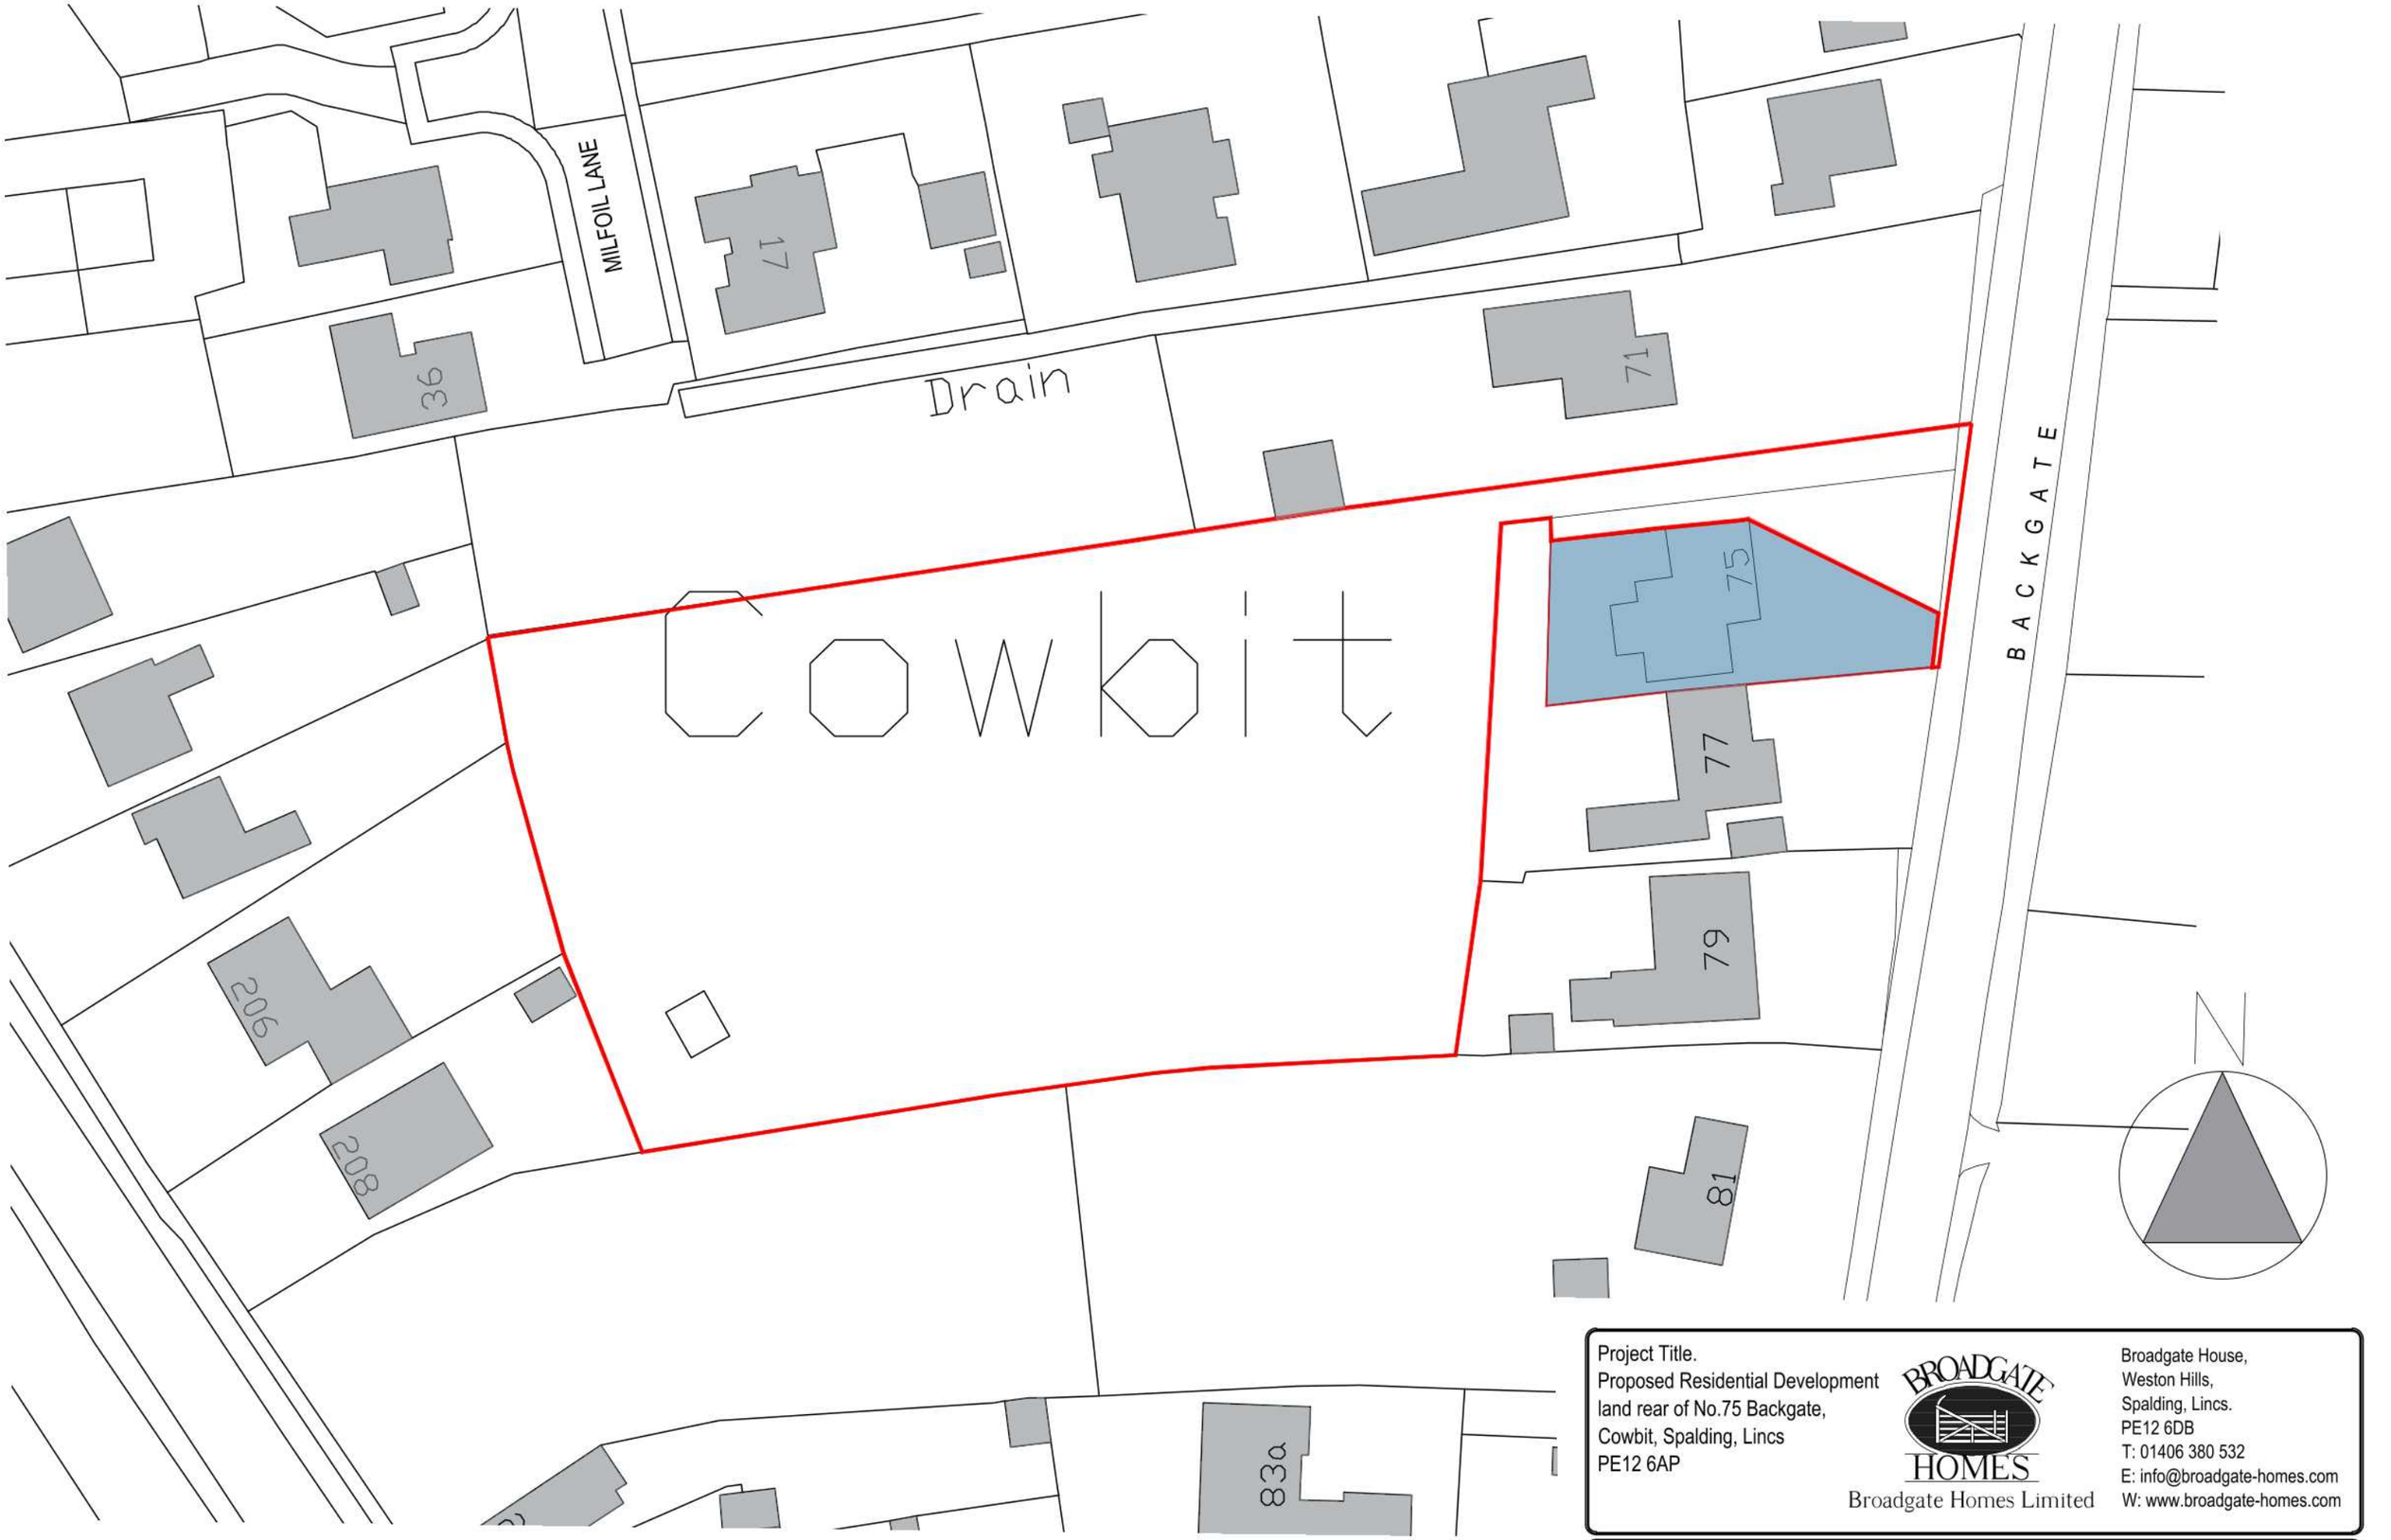


Project Title.
Proposed Residential Development
land rear of No.75 Backgate,
Cowbit, Spalding, Lincs
PE12 6AP

BROADGATE HOMES
Broadgate Homes Limited

Broadgate House,
Weston Hills,
Spalding, Lincs.
PE12 6DB
T: 01406 380 532
E: info@broadgate-homes.com
W: www.broadgate-homes.com

Drawing. Location Plan

Application Site Area: 0.98 acres / 0.39 ha

Scale. 1:500

Drawn By: CW Date. Feb 2020

Drawing No: 1901-FPA-01

Rev: -- Date:--.--.----