
If In Doubt ASK!

Proposed Oak Frame Building is to replace an unsafe building which was removed under application DEM-00277-2017

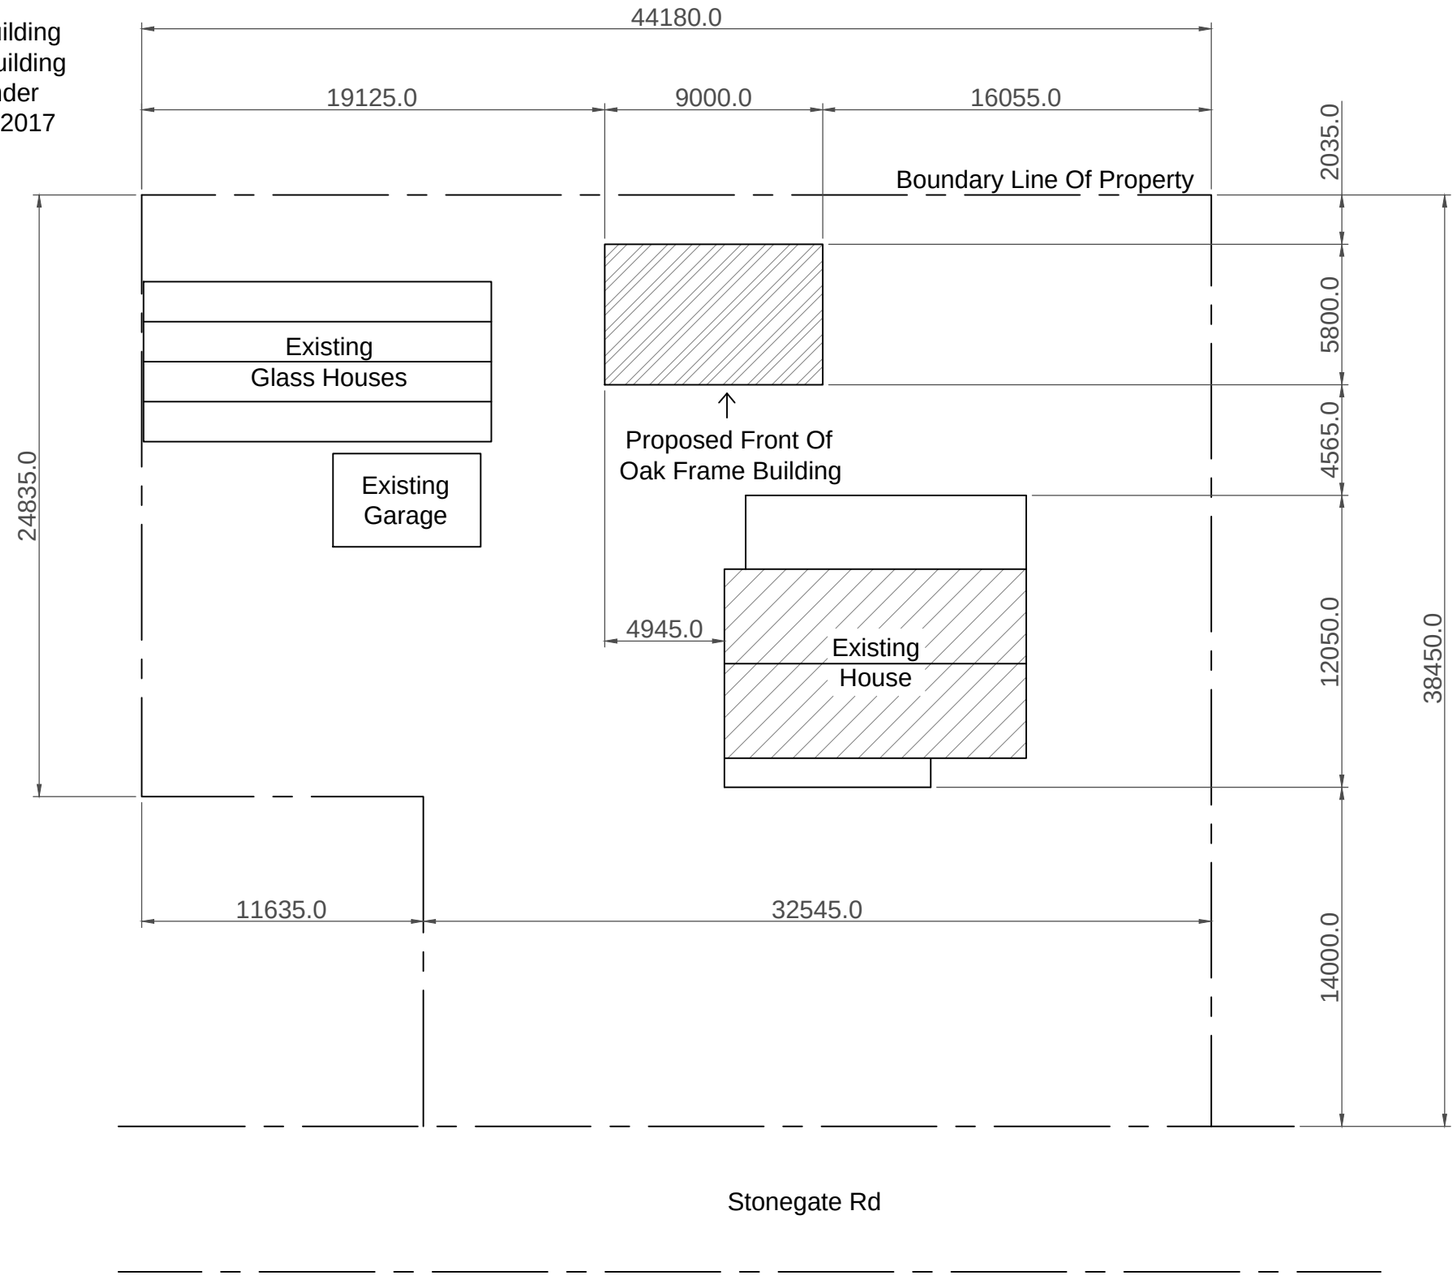

Market House
1 Stonegate
Cowbit
Spalding
LINCS
PE12 6AH

WHITMORE - STONEGATE COWBIT

Fresh Approach
Hedgefield Hurn
Gosberton Risegate
Spalding
Lincolnshire
PE11 4JE

meadstone

Tel: 01775 750345
Fax: 01775 750567
enquiries@meadstone.co.uk
www.meadstone.co.uk

Drawing Title:	PROPOSED PLAN LAYOUT
Contractor:	N/A
Architect:	N/A
Status:	PLANNING
Scale:	1:250
Checked:	
Drawn:	MS
Date:	22.09.2017
Drawing No.:	WHIT-1000
Revision:	-