



PROPOSED ELEVATIONS

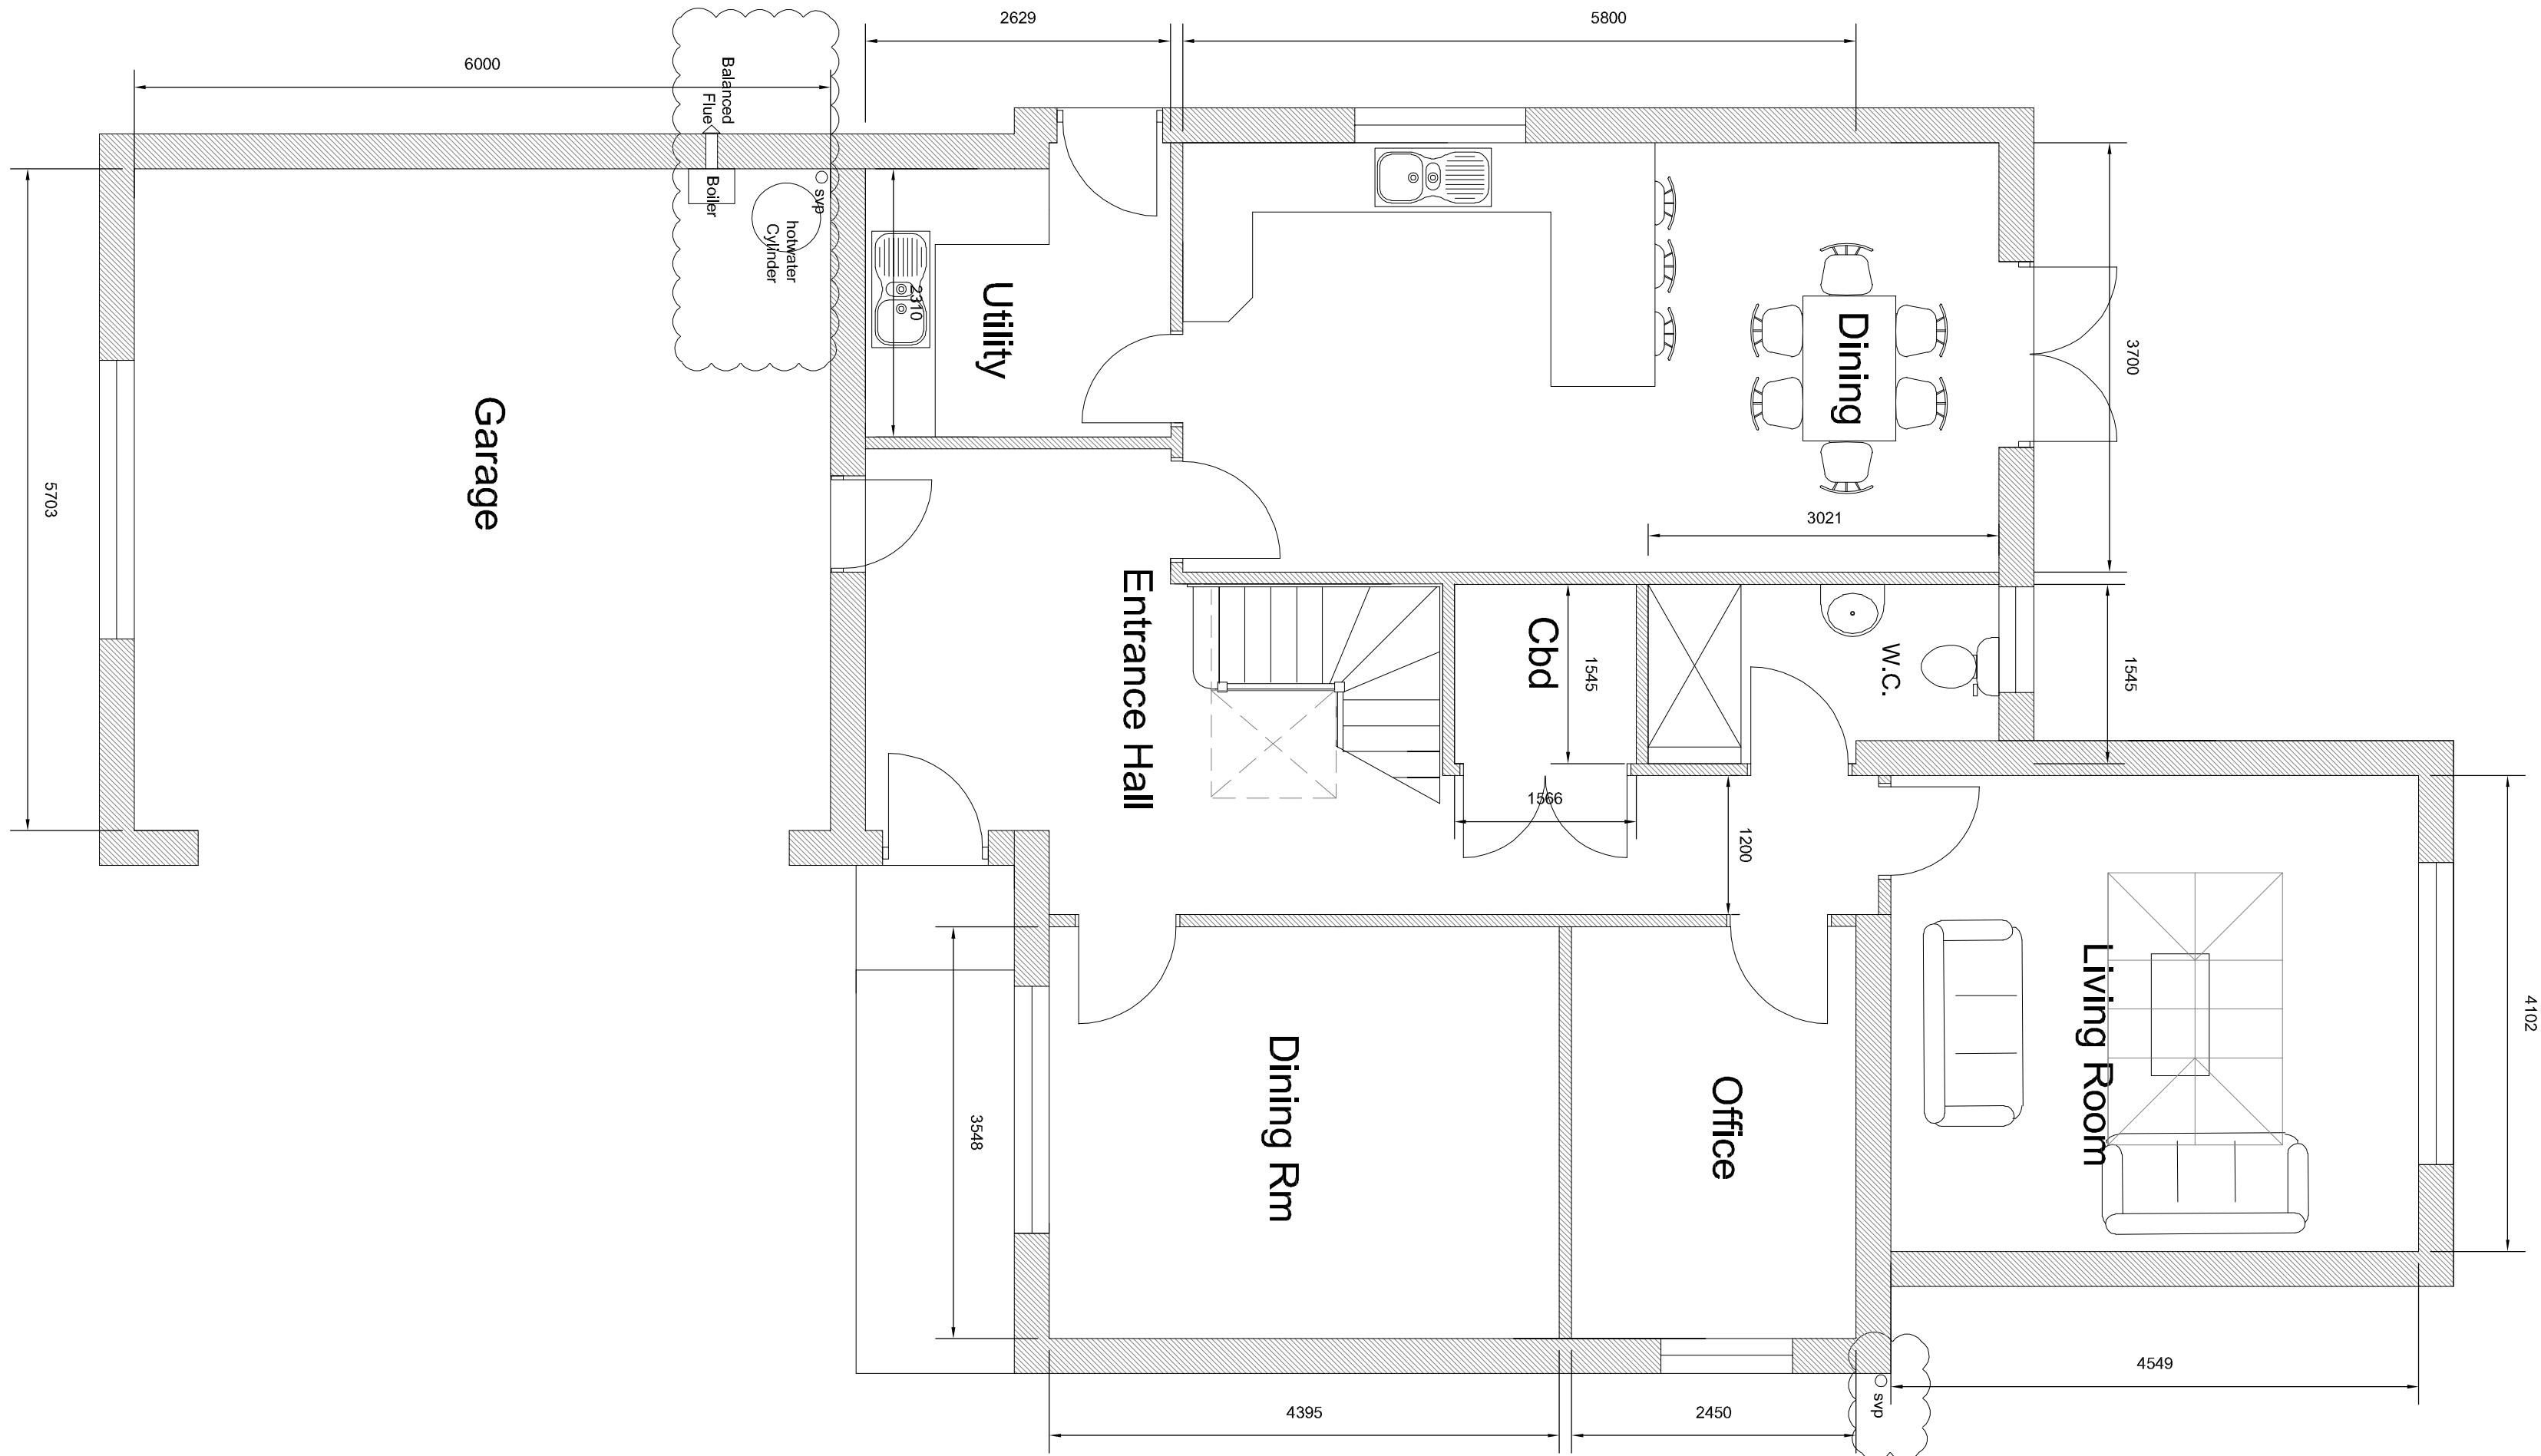


PROPOSED GROUND FLOOR PLAN

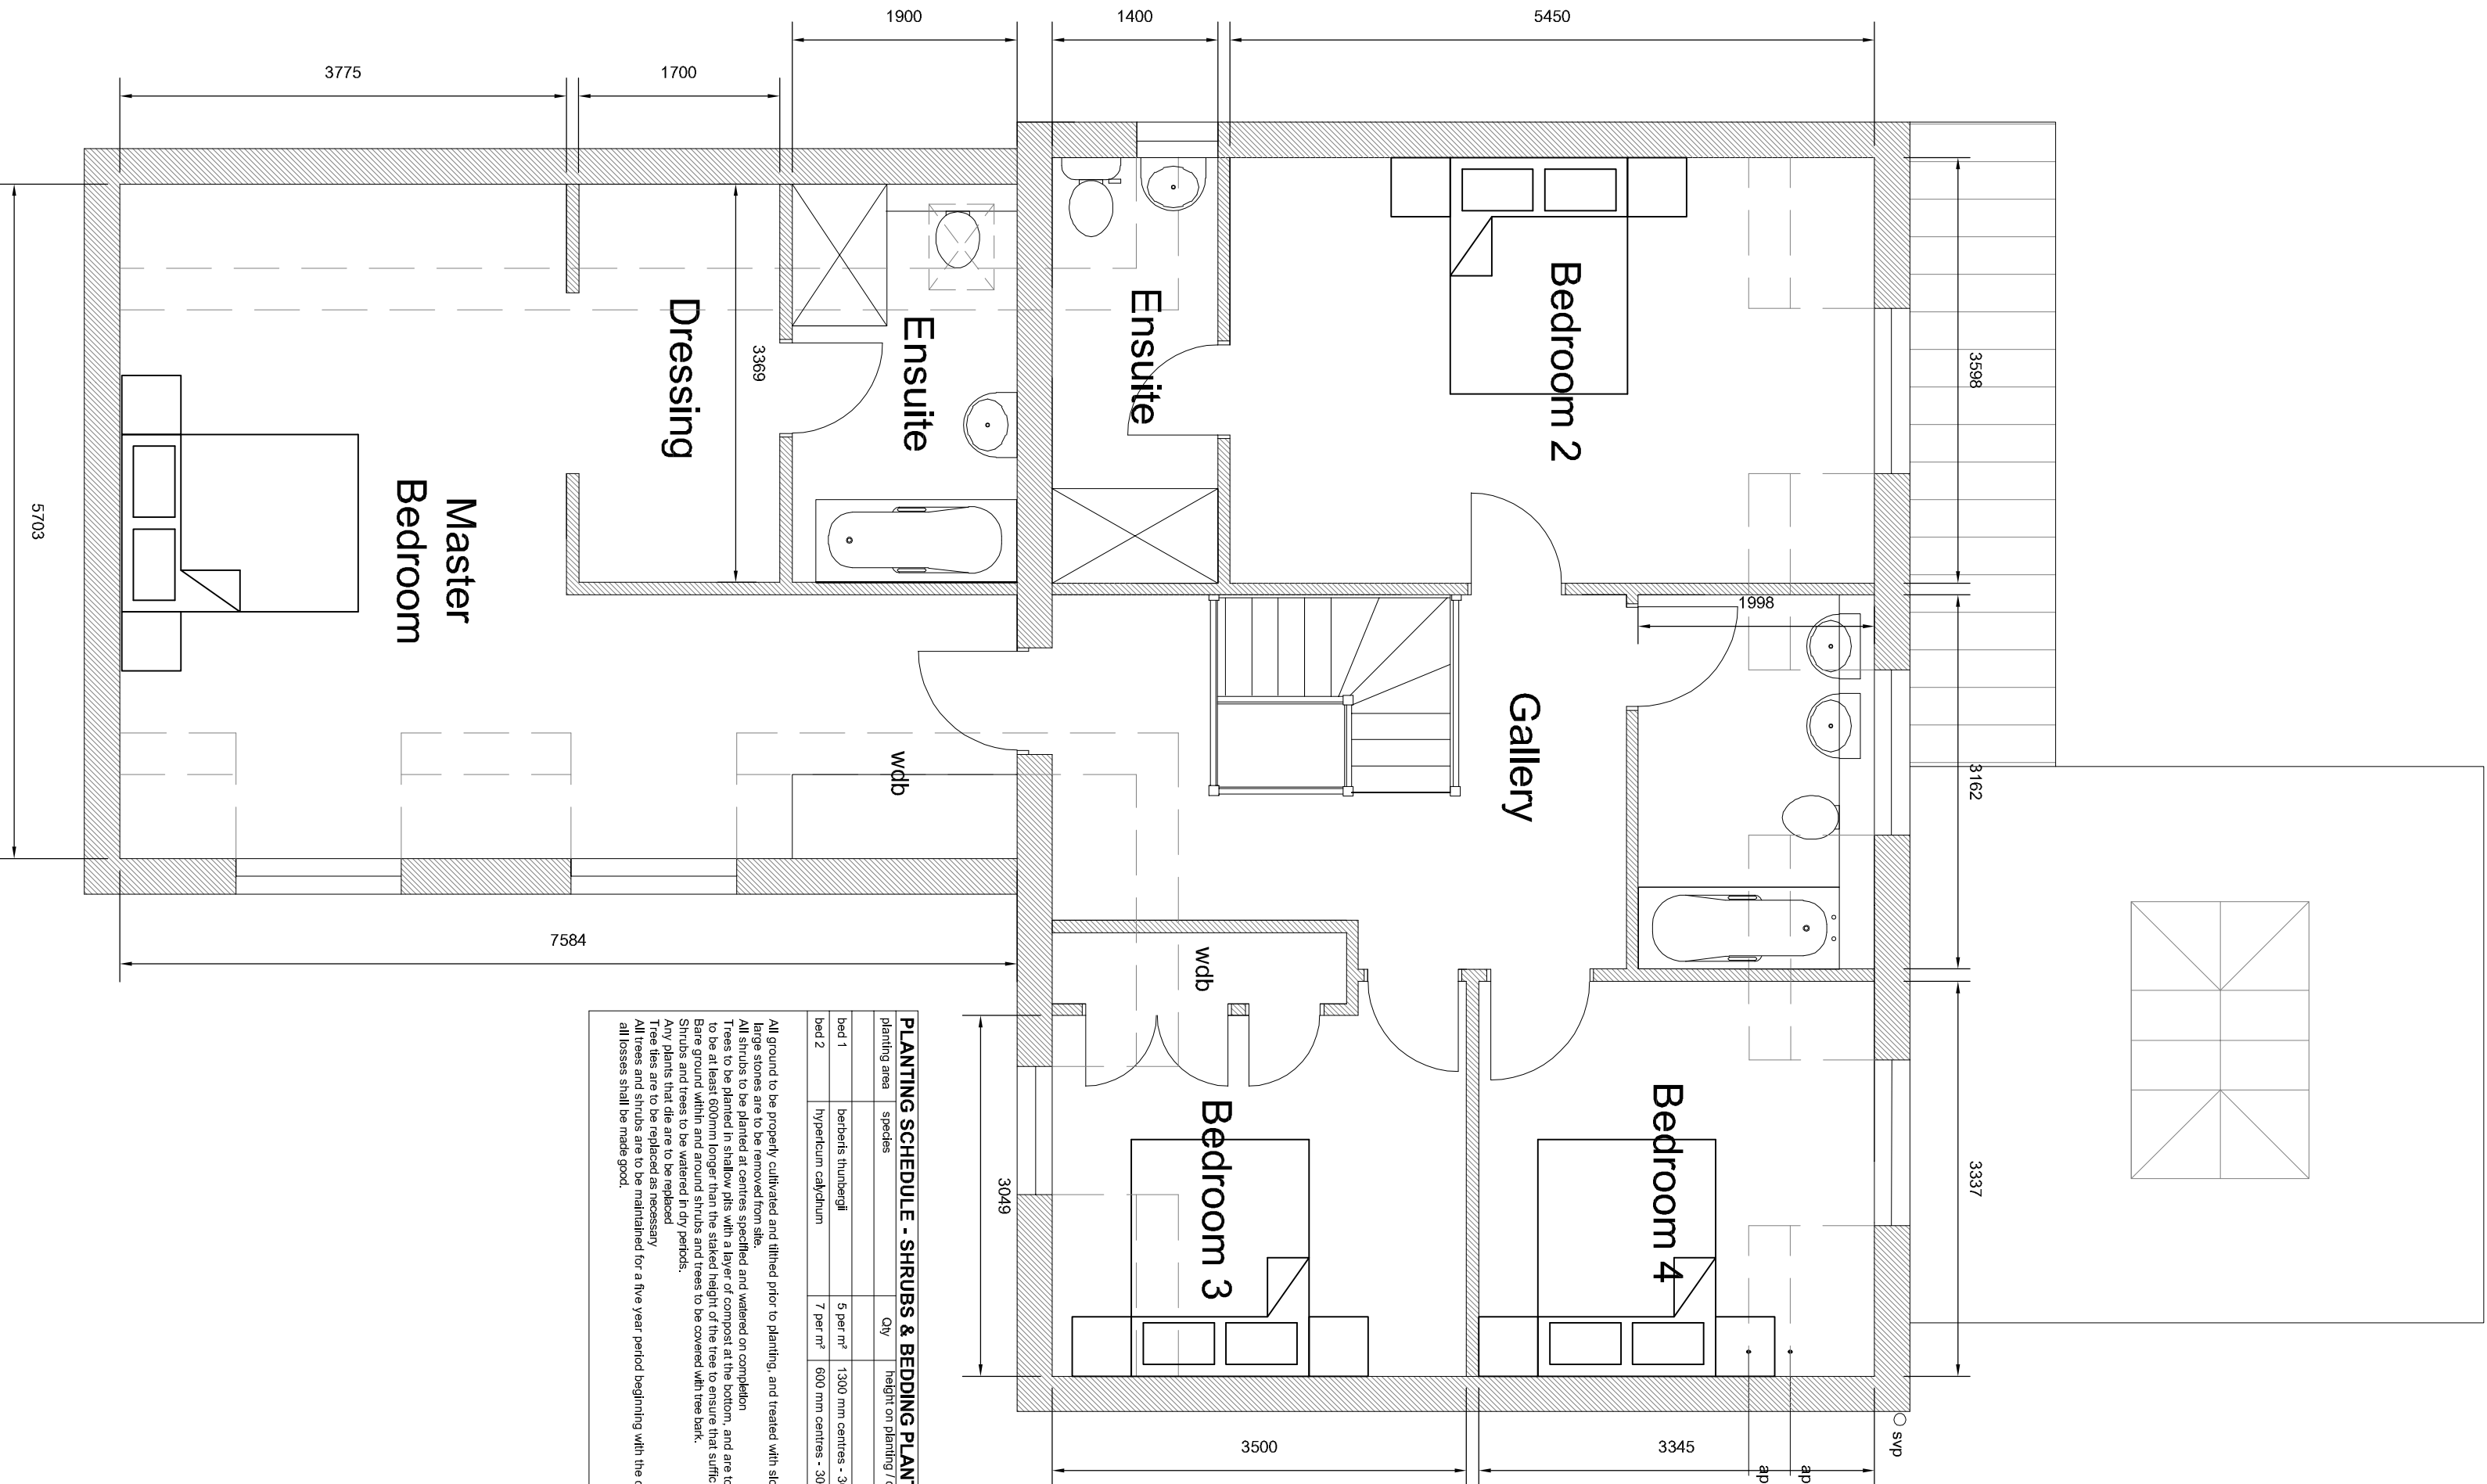

PROPOSED FIRST FLOOR PLAN

[illegible]

PROPOSED BLOCK PLAN

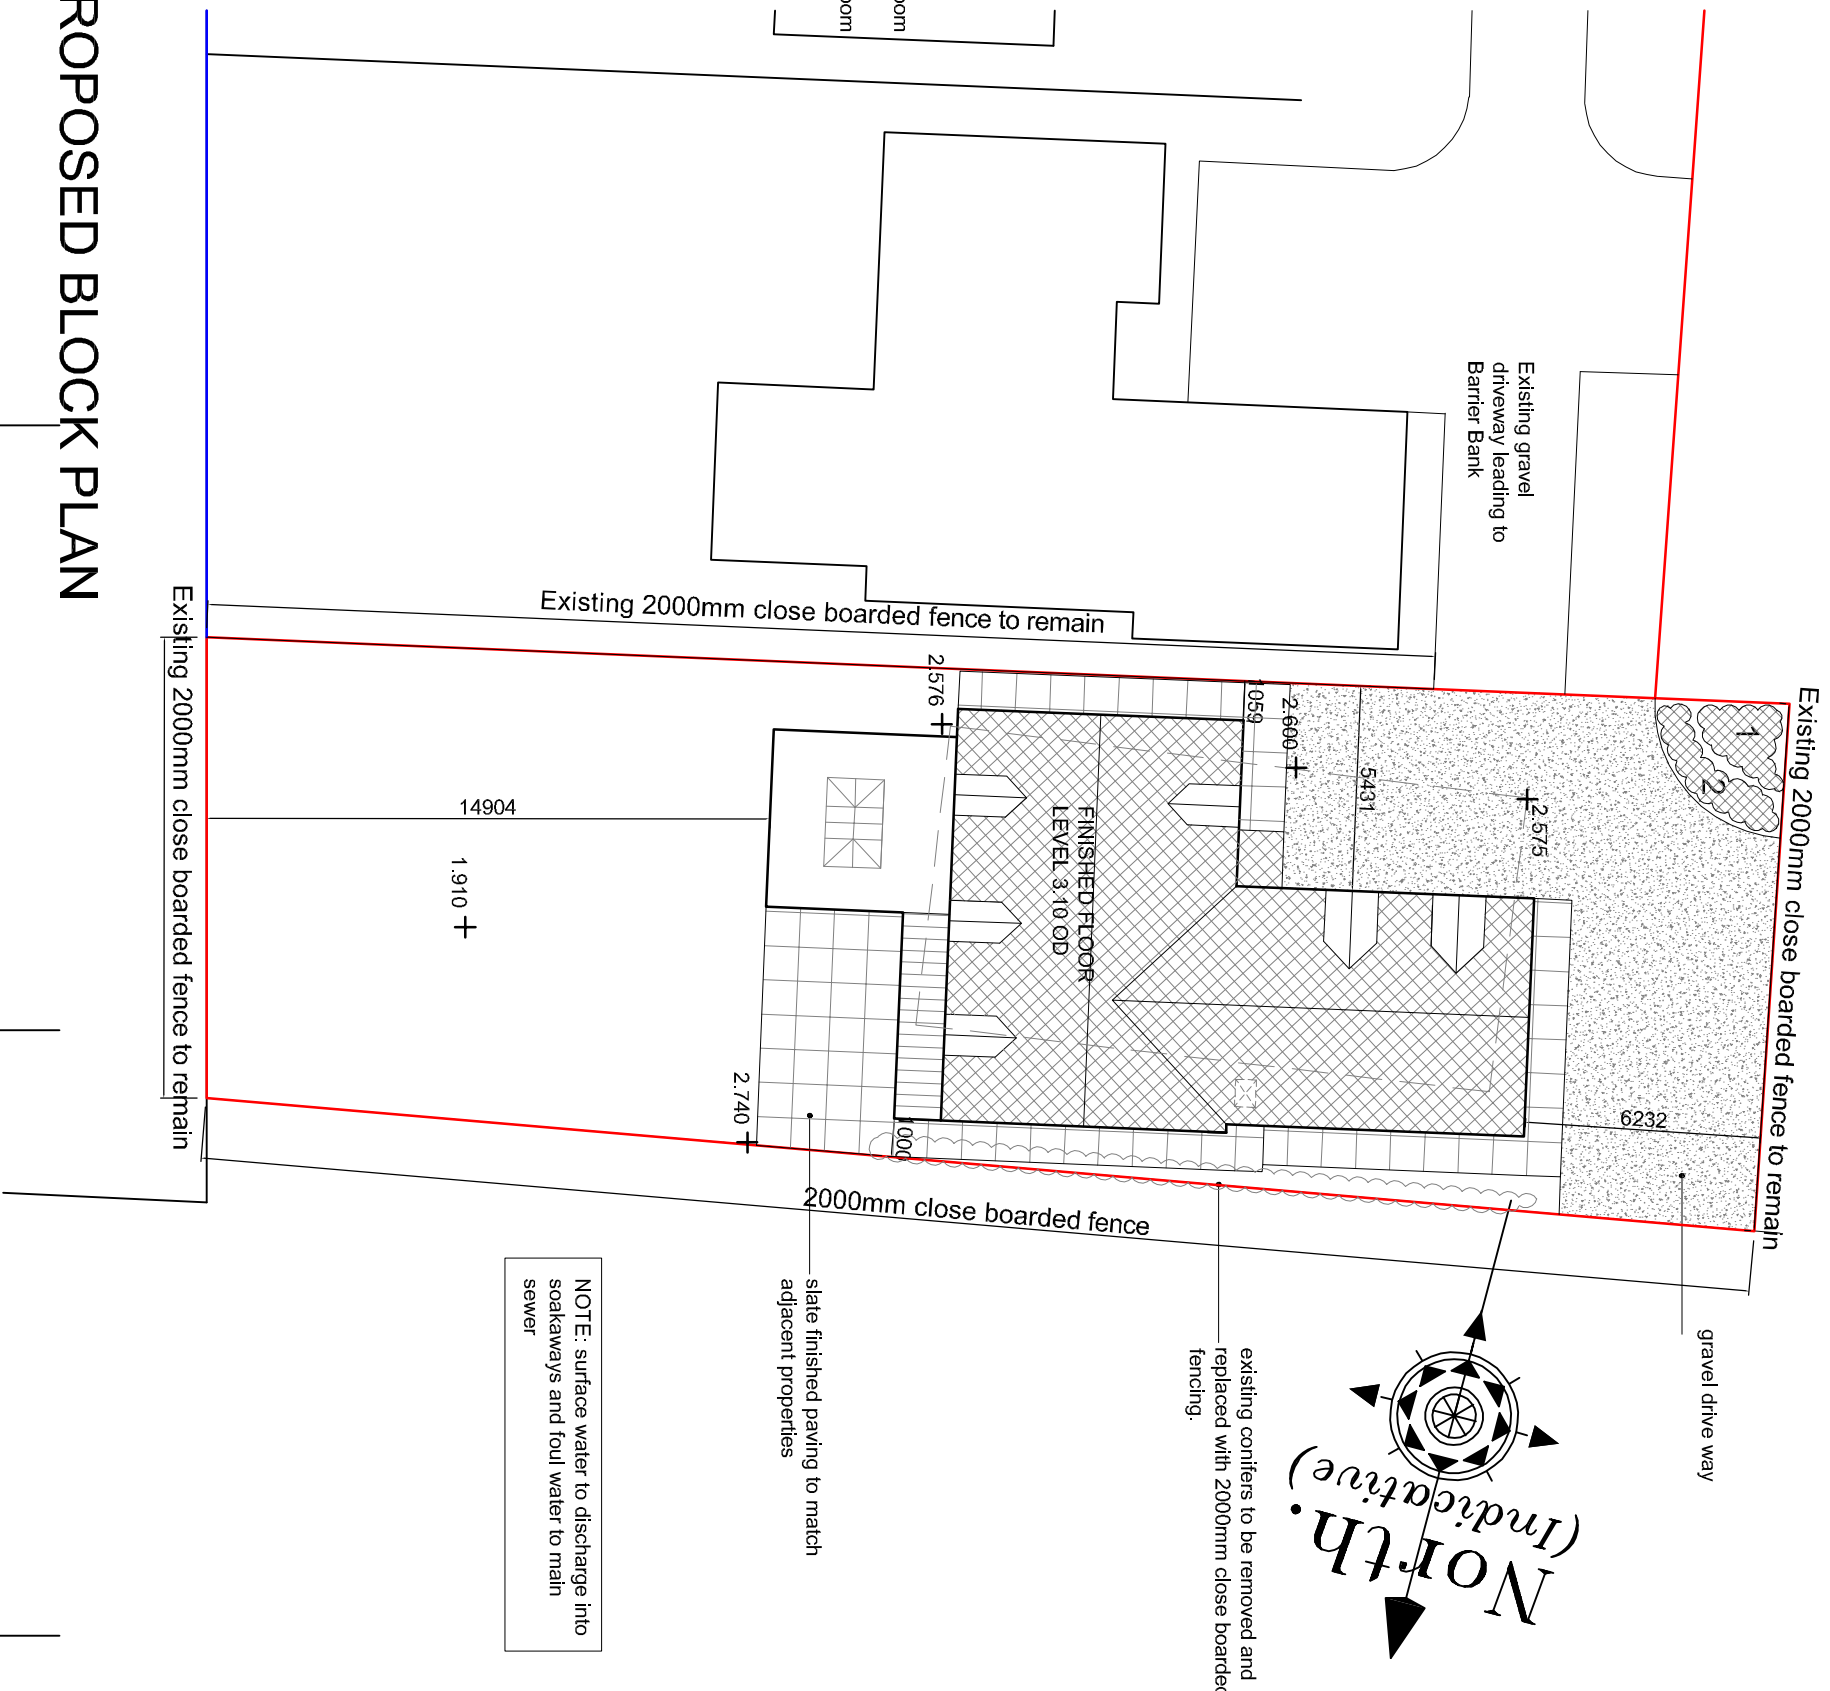

LOCATION PLAN

