



STONE GATE

STONE GATE

Do not scale this drawing.

All dimensions are to be checked on site
Any discrepancy is to be reported to the Architect.


This drawing is subject to copyright and cannot be
used without the written permission by the Architect.

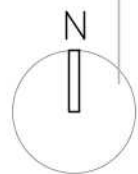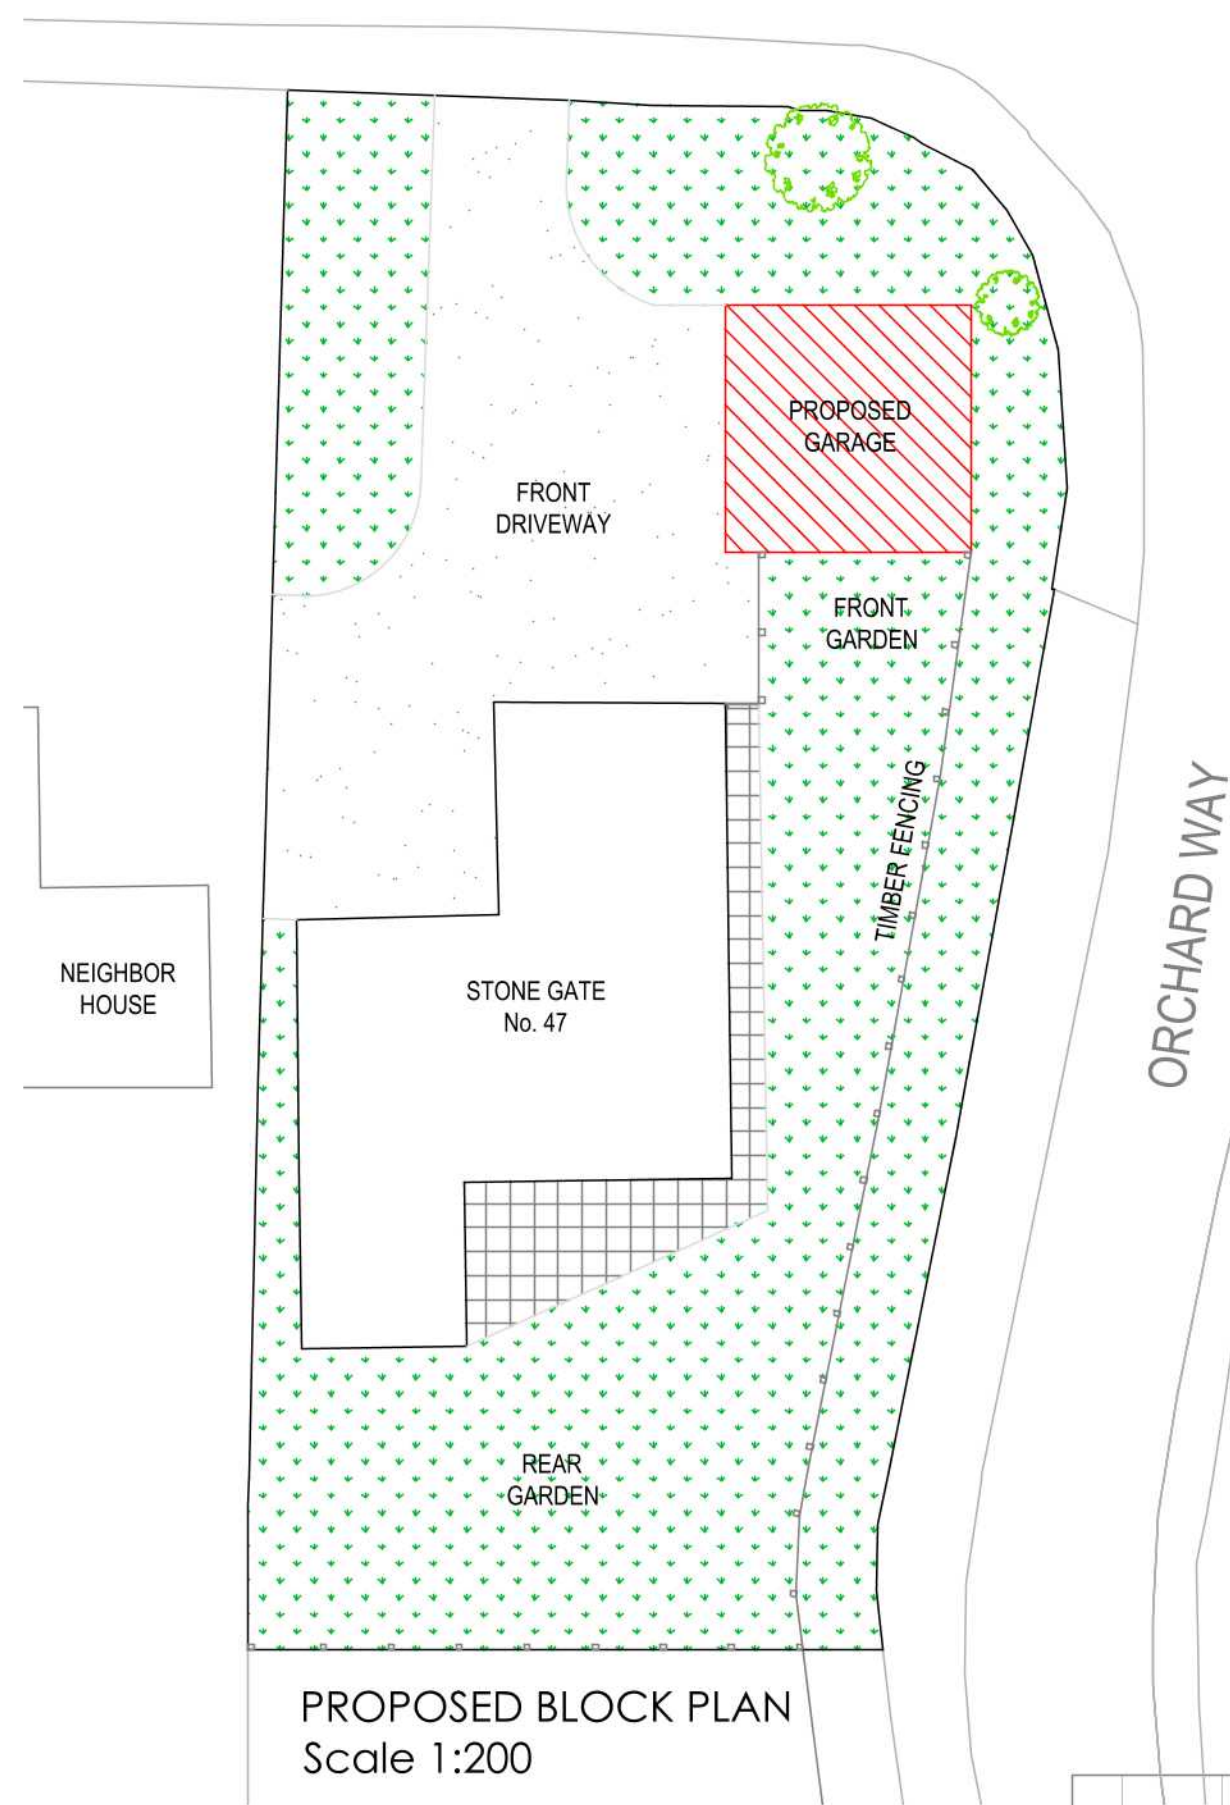

EXISTING BLOCK PLAN
Scale 1:200

PROPOSED BLOCK PLAN
Scale 1:200

Metres 1:200

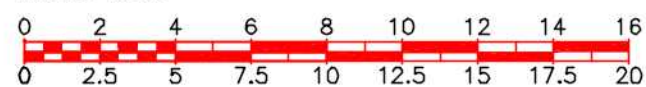

Metres 1:250

Project Address: 47 Stone Gate, Cowbit PE126AH

Scale: AS SHOWN@A3

Client: Mr & Mrs Paterson

Date: Nov '20

A	12.12.20	Position of garage revised
Rev.	Date:	Note:
Title: BLOCK PLAN		
Number:	2040.102	A

DSD consultancy

Email: daivisdesign@gmail.com
Tel: 07725819101