
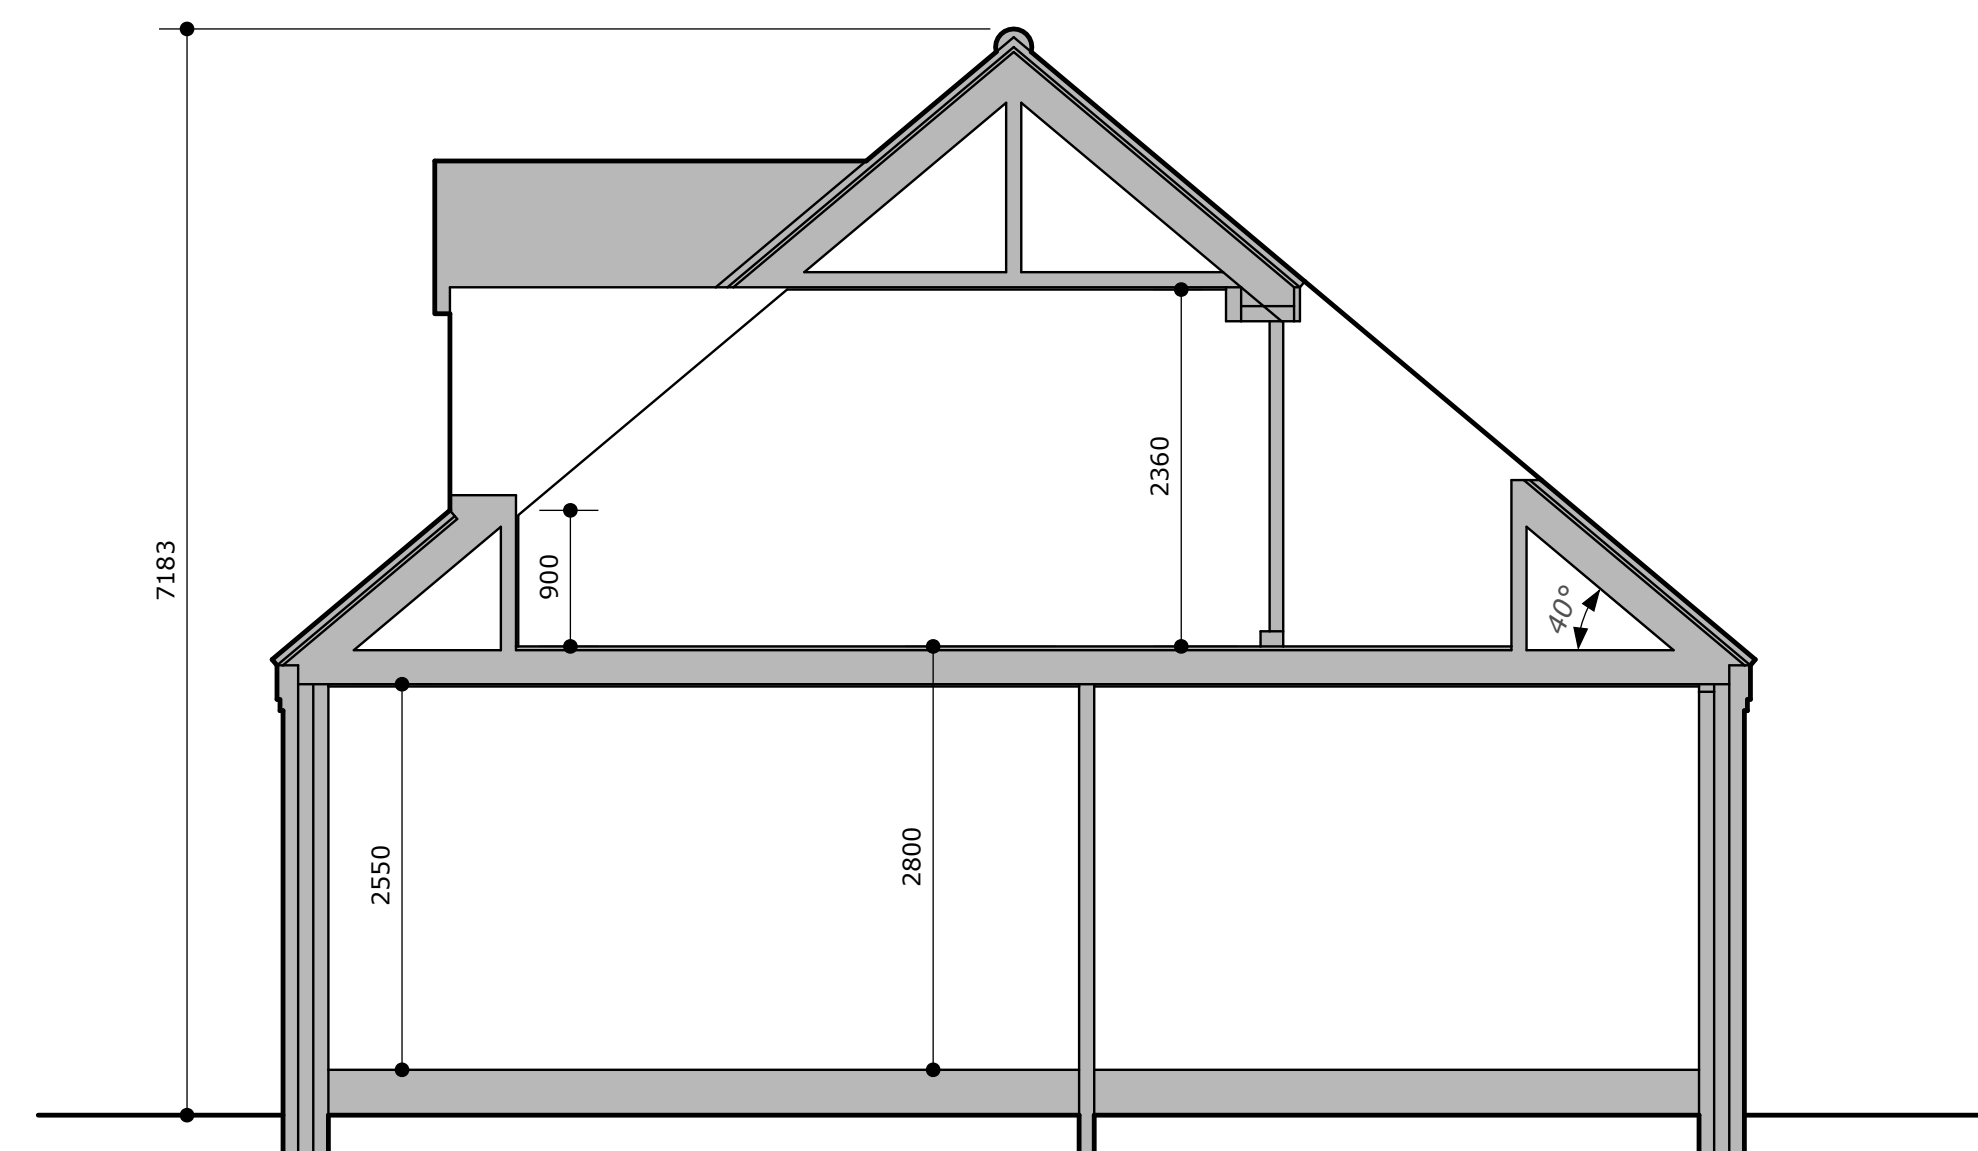
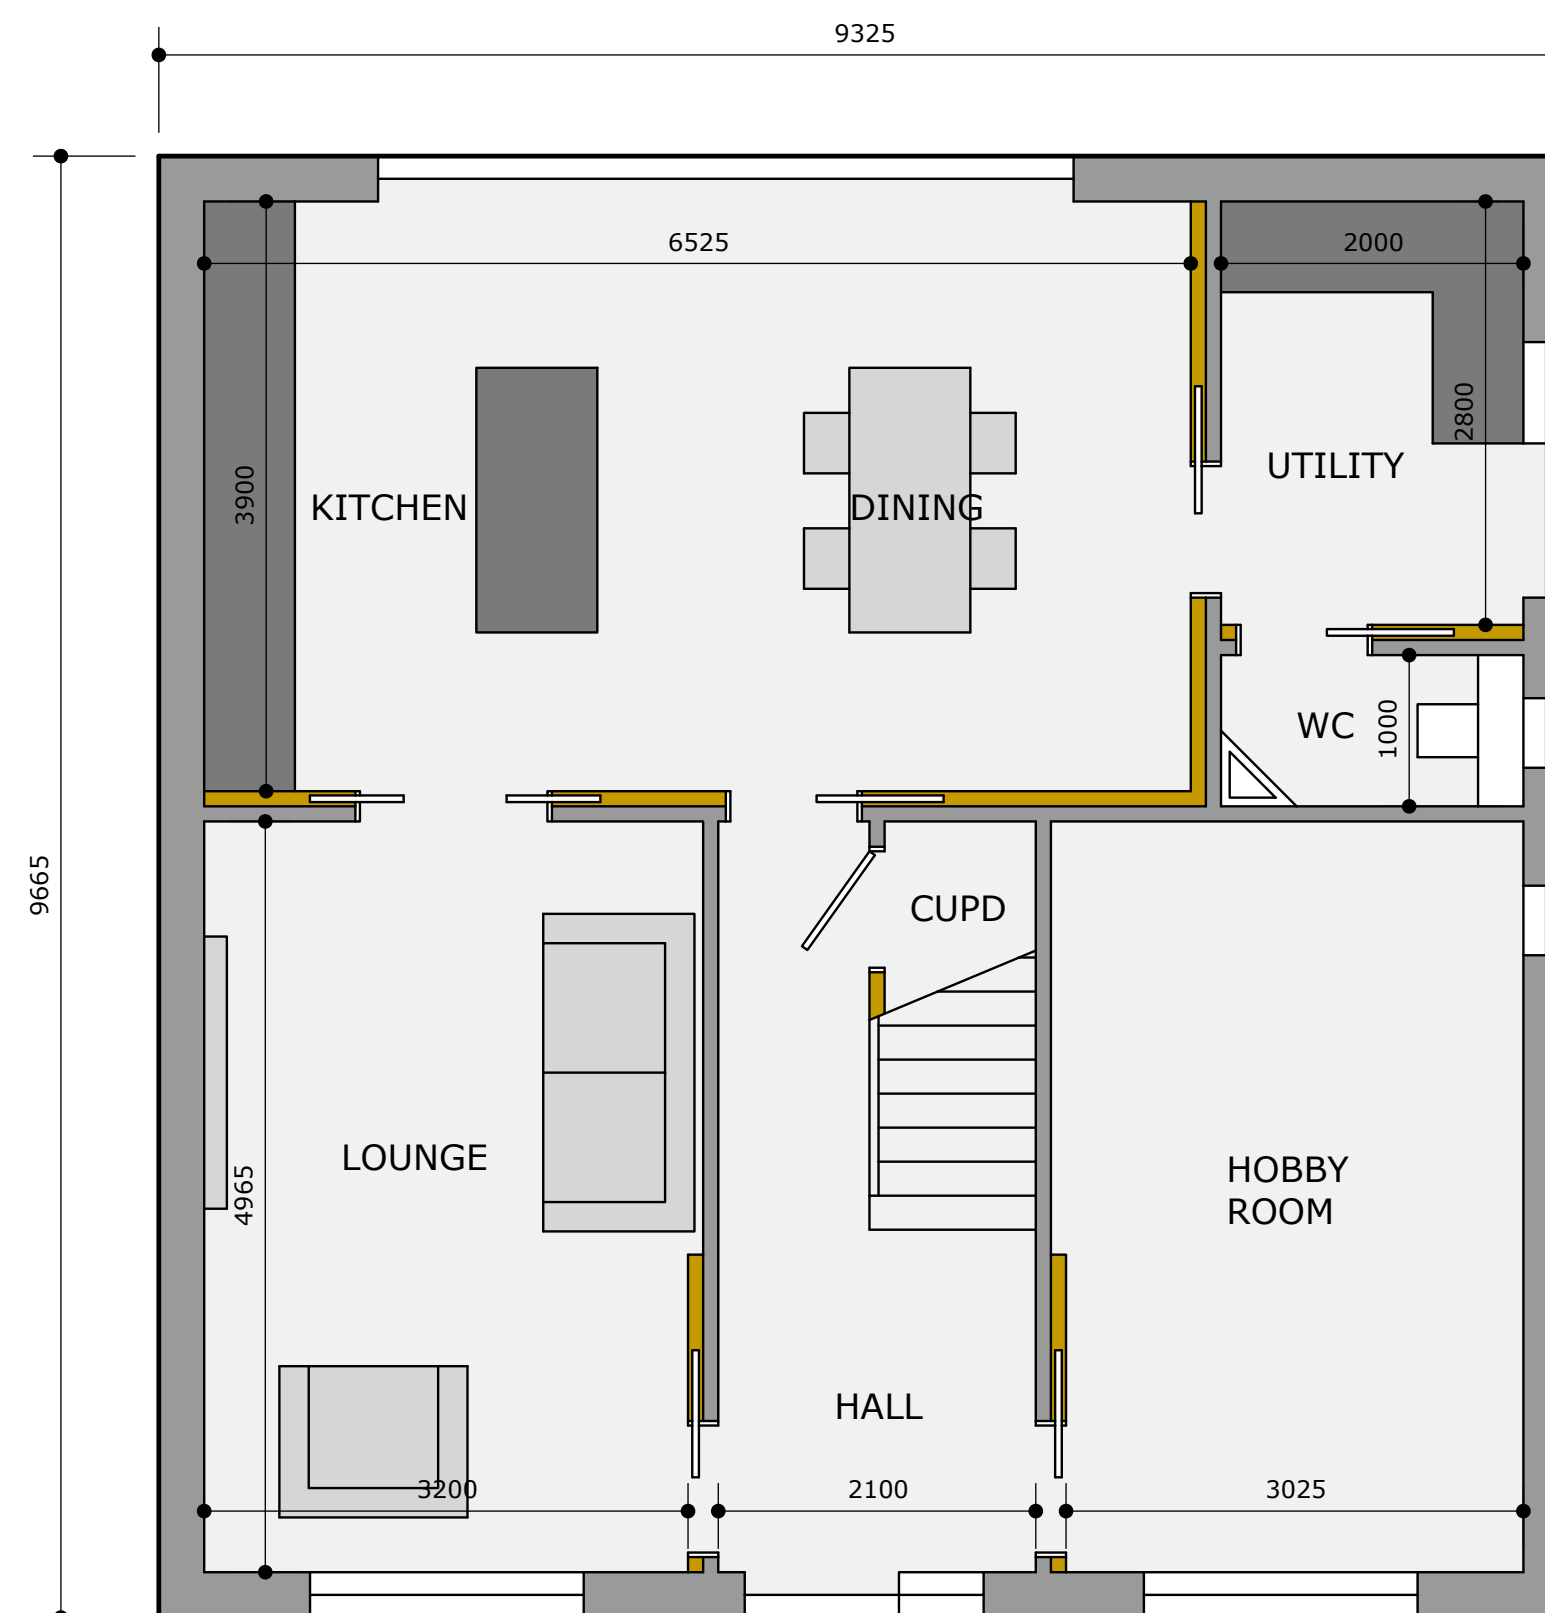


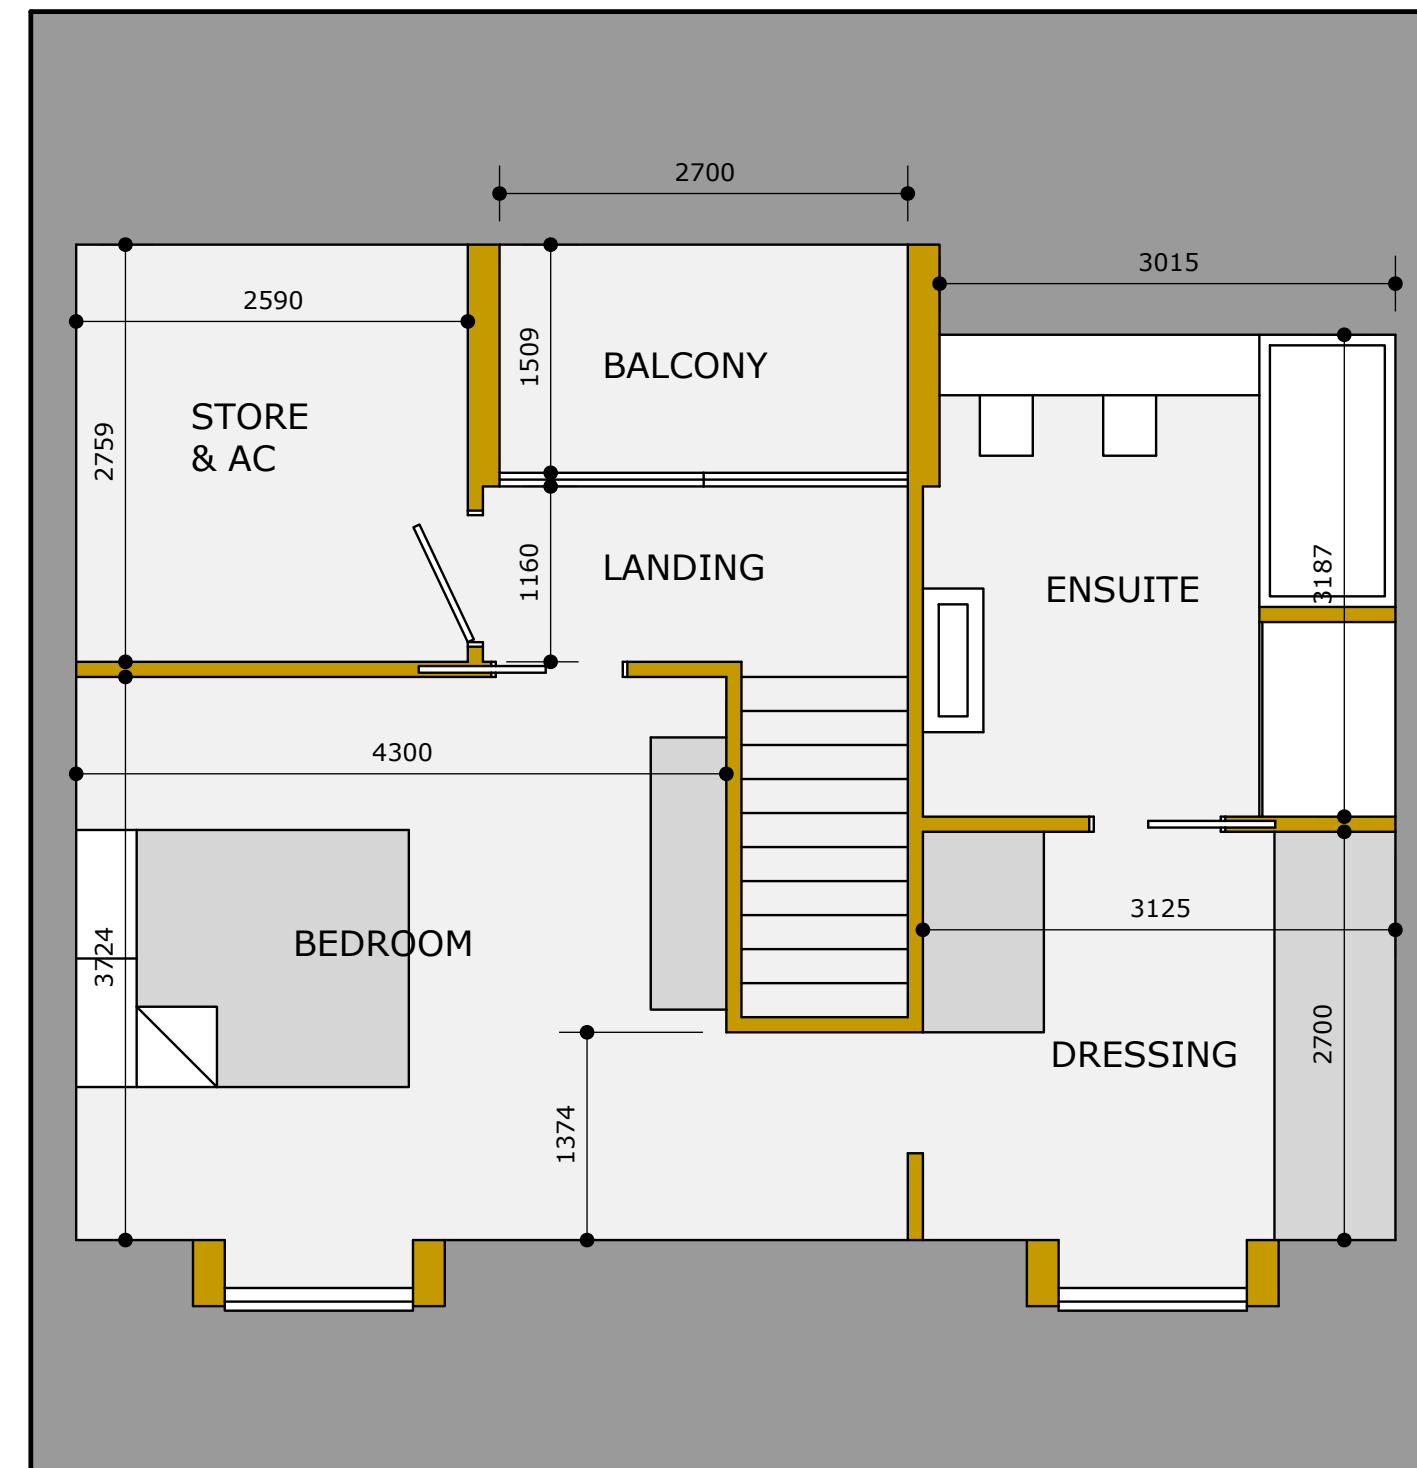

PROPOSED BUILDING (FOR THEIR
PARENTS)
TO 24 CLARKSON AVENUE COWBIT
for MR & MRS CARRICK

[illegible][illegible]

PLANS & ELEVATIONS

1/50

15/10/17

J093-PL 2

Julian Warrick

Architectural Design Consultant

SEE your design. Imagine no longer how it looks. SEE how it looks

Email: iulian@iwarrrick-design-cons.com

Tel: 01775 820123

Mob: 07849 652067

JulianWarrick.co.uk

Google +

8 Beech Grove

Donington
Qualifying

Spalding Lincs

PE11 4XQ