
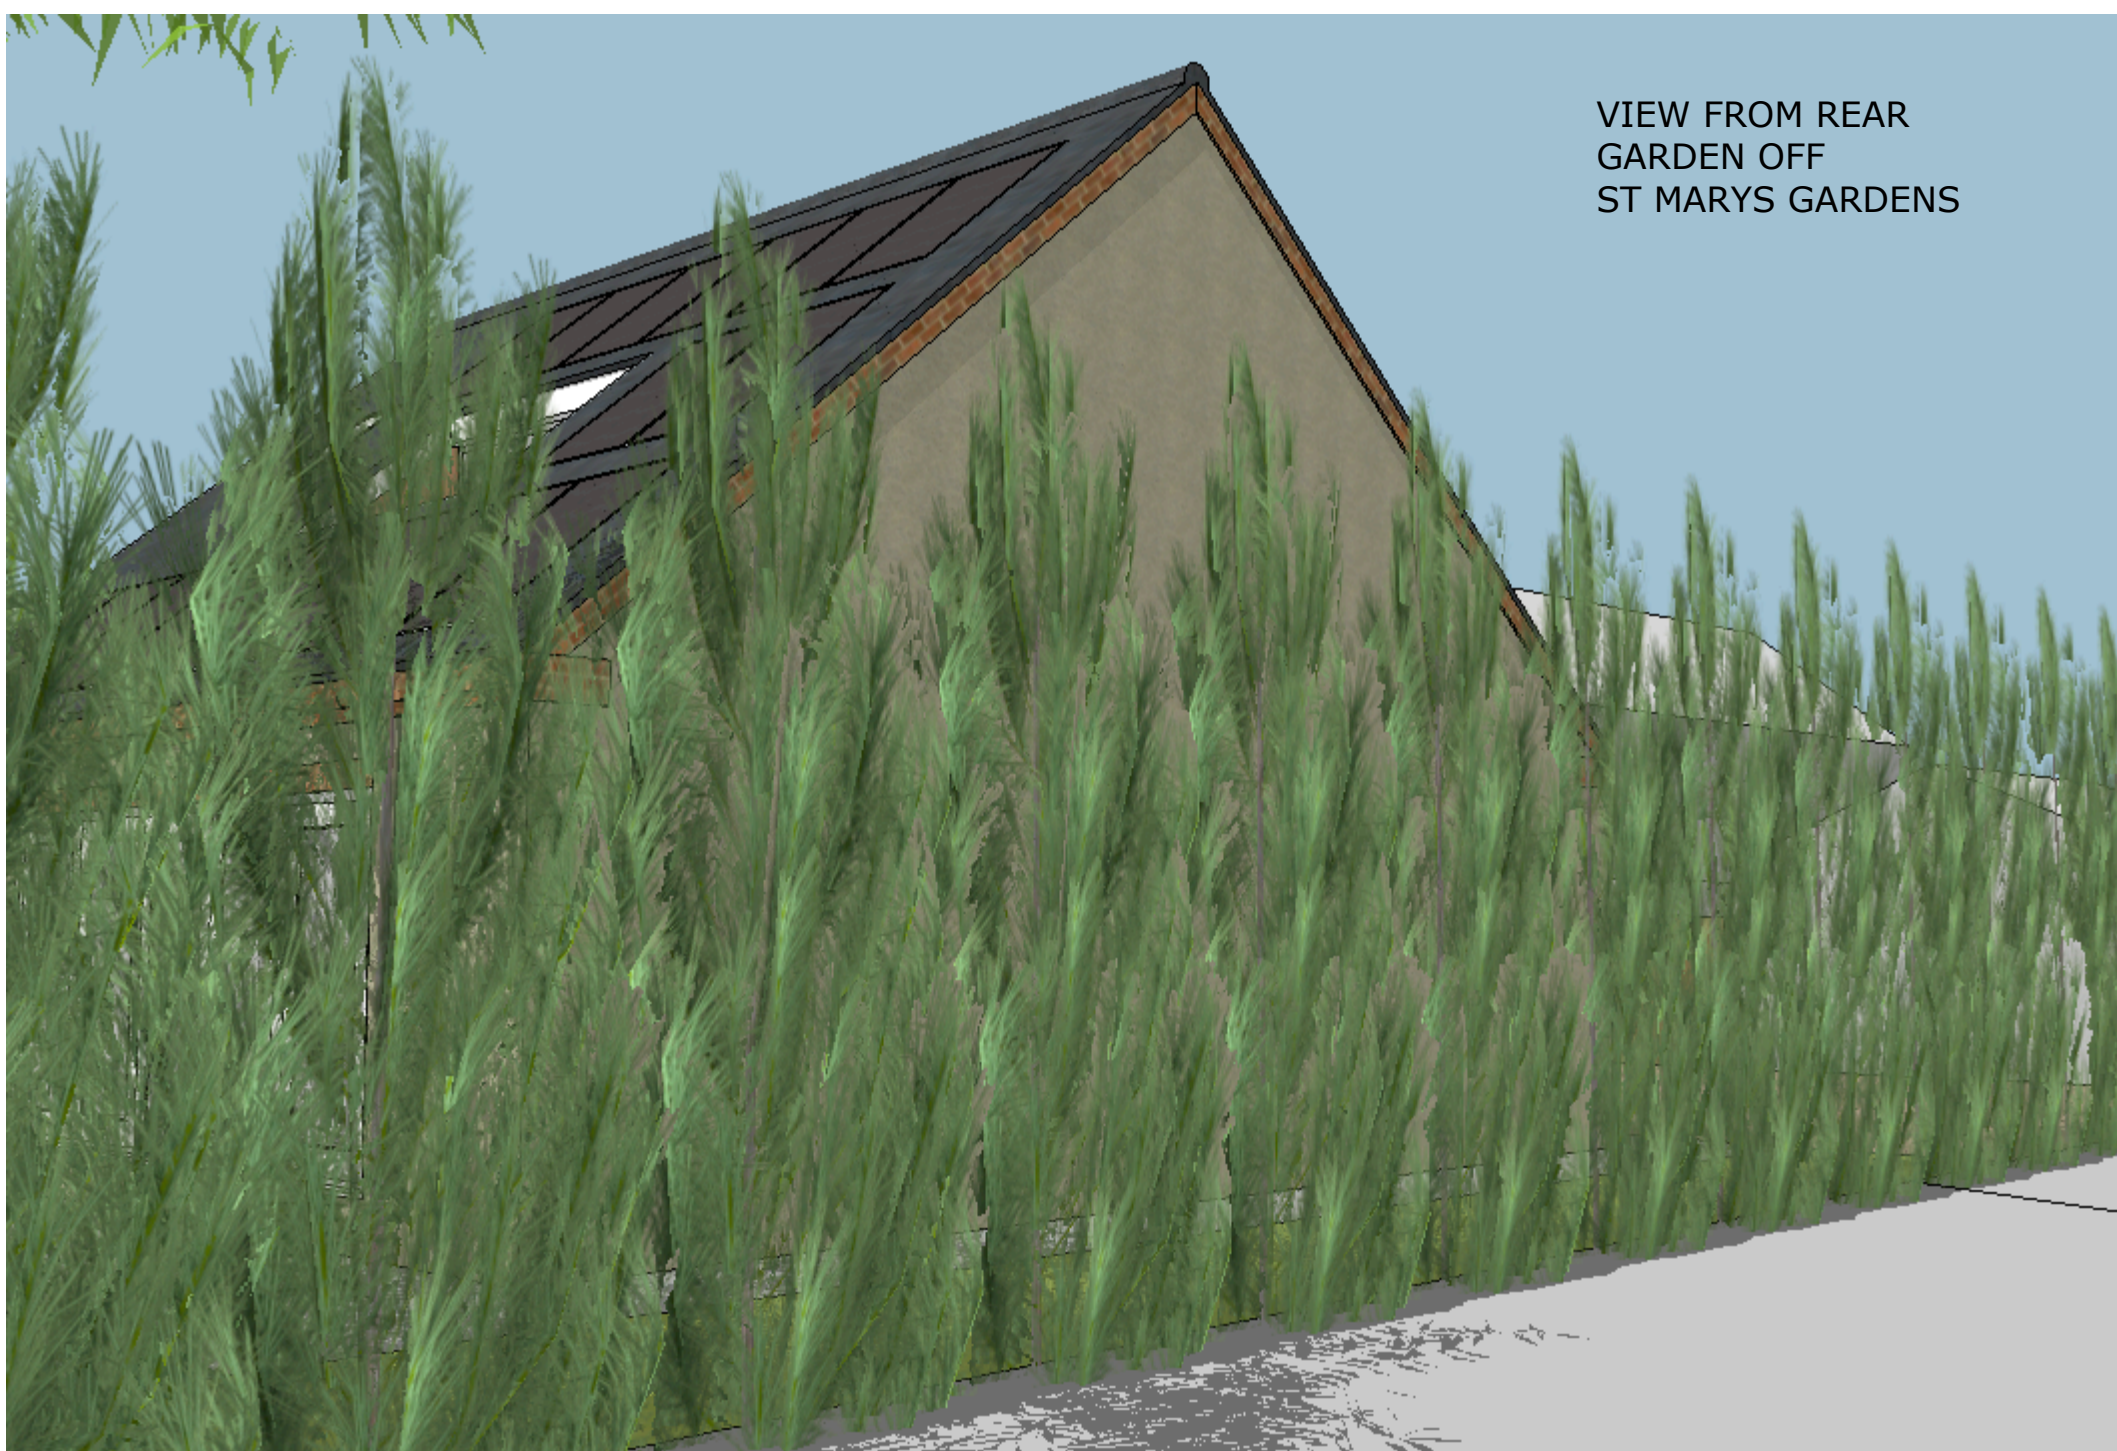
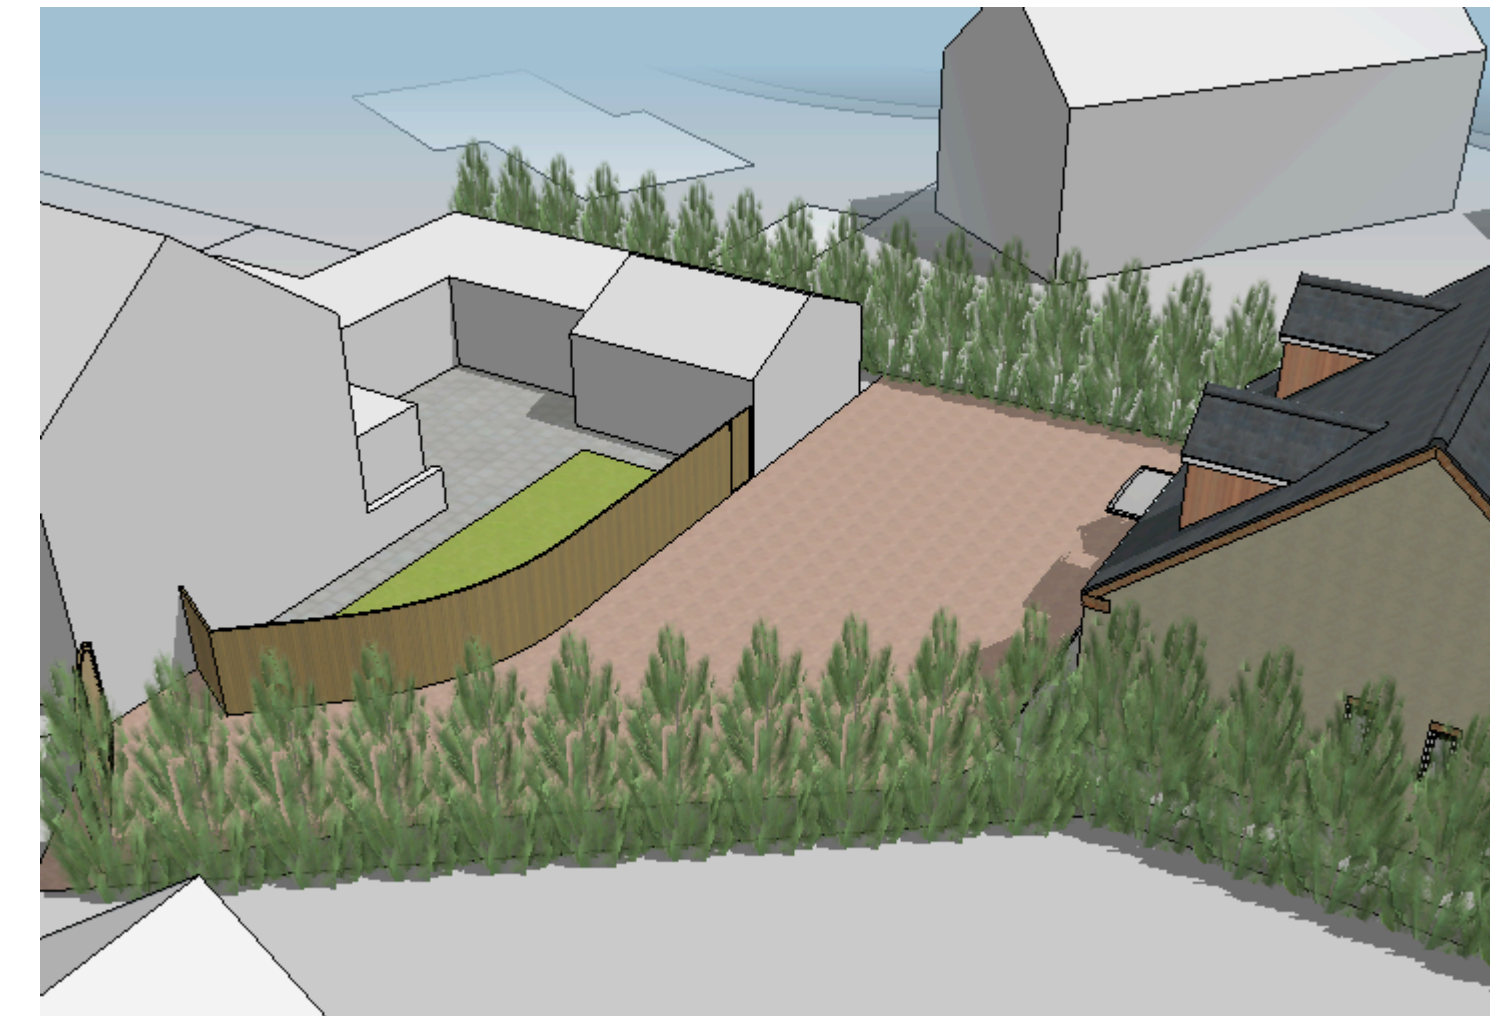
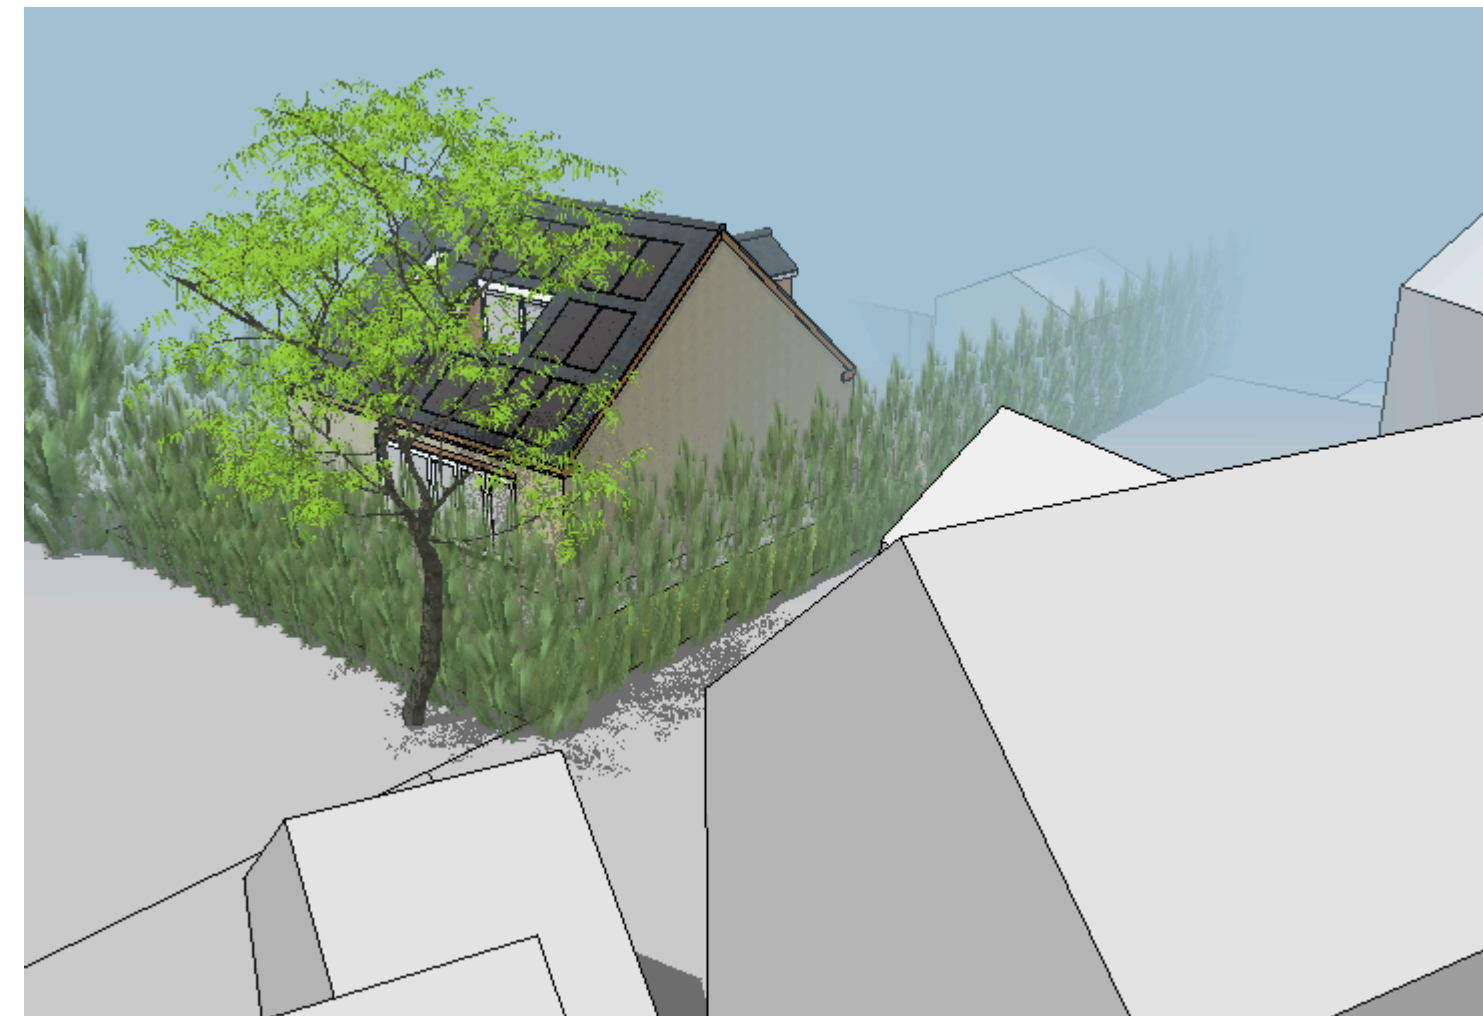


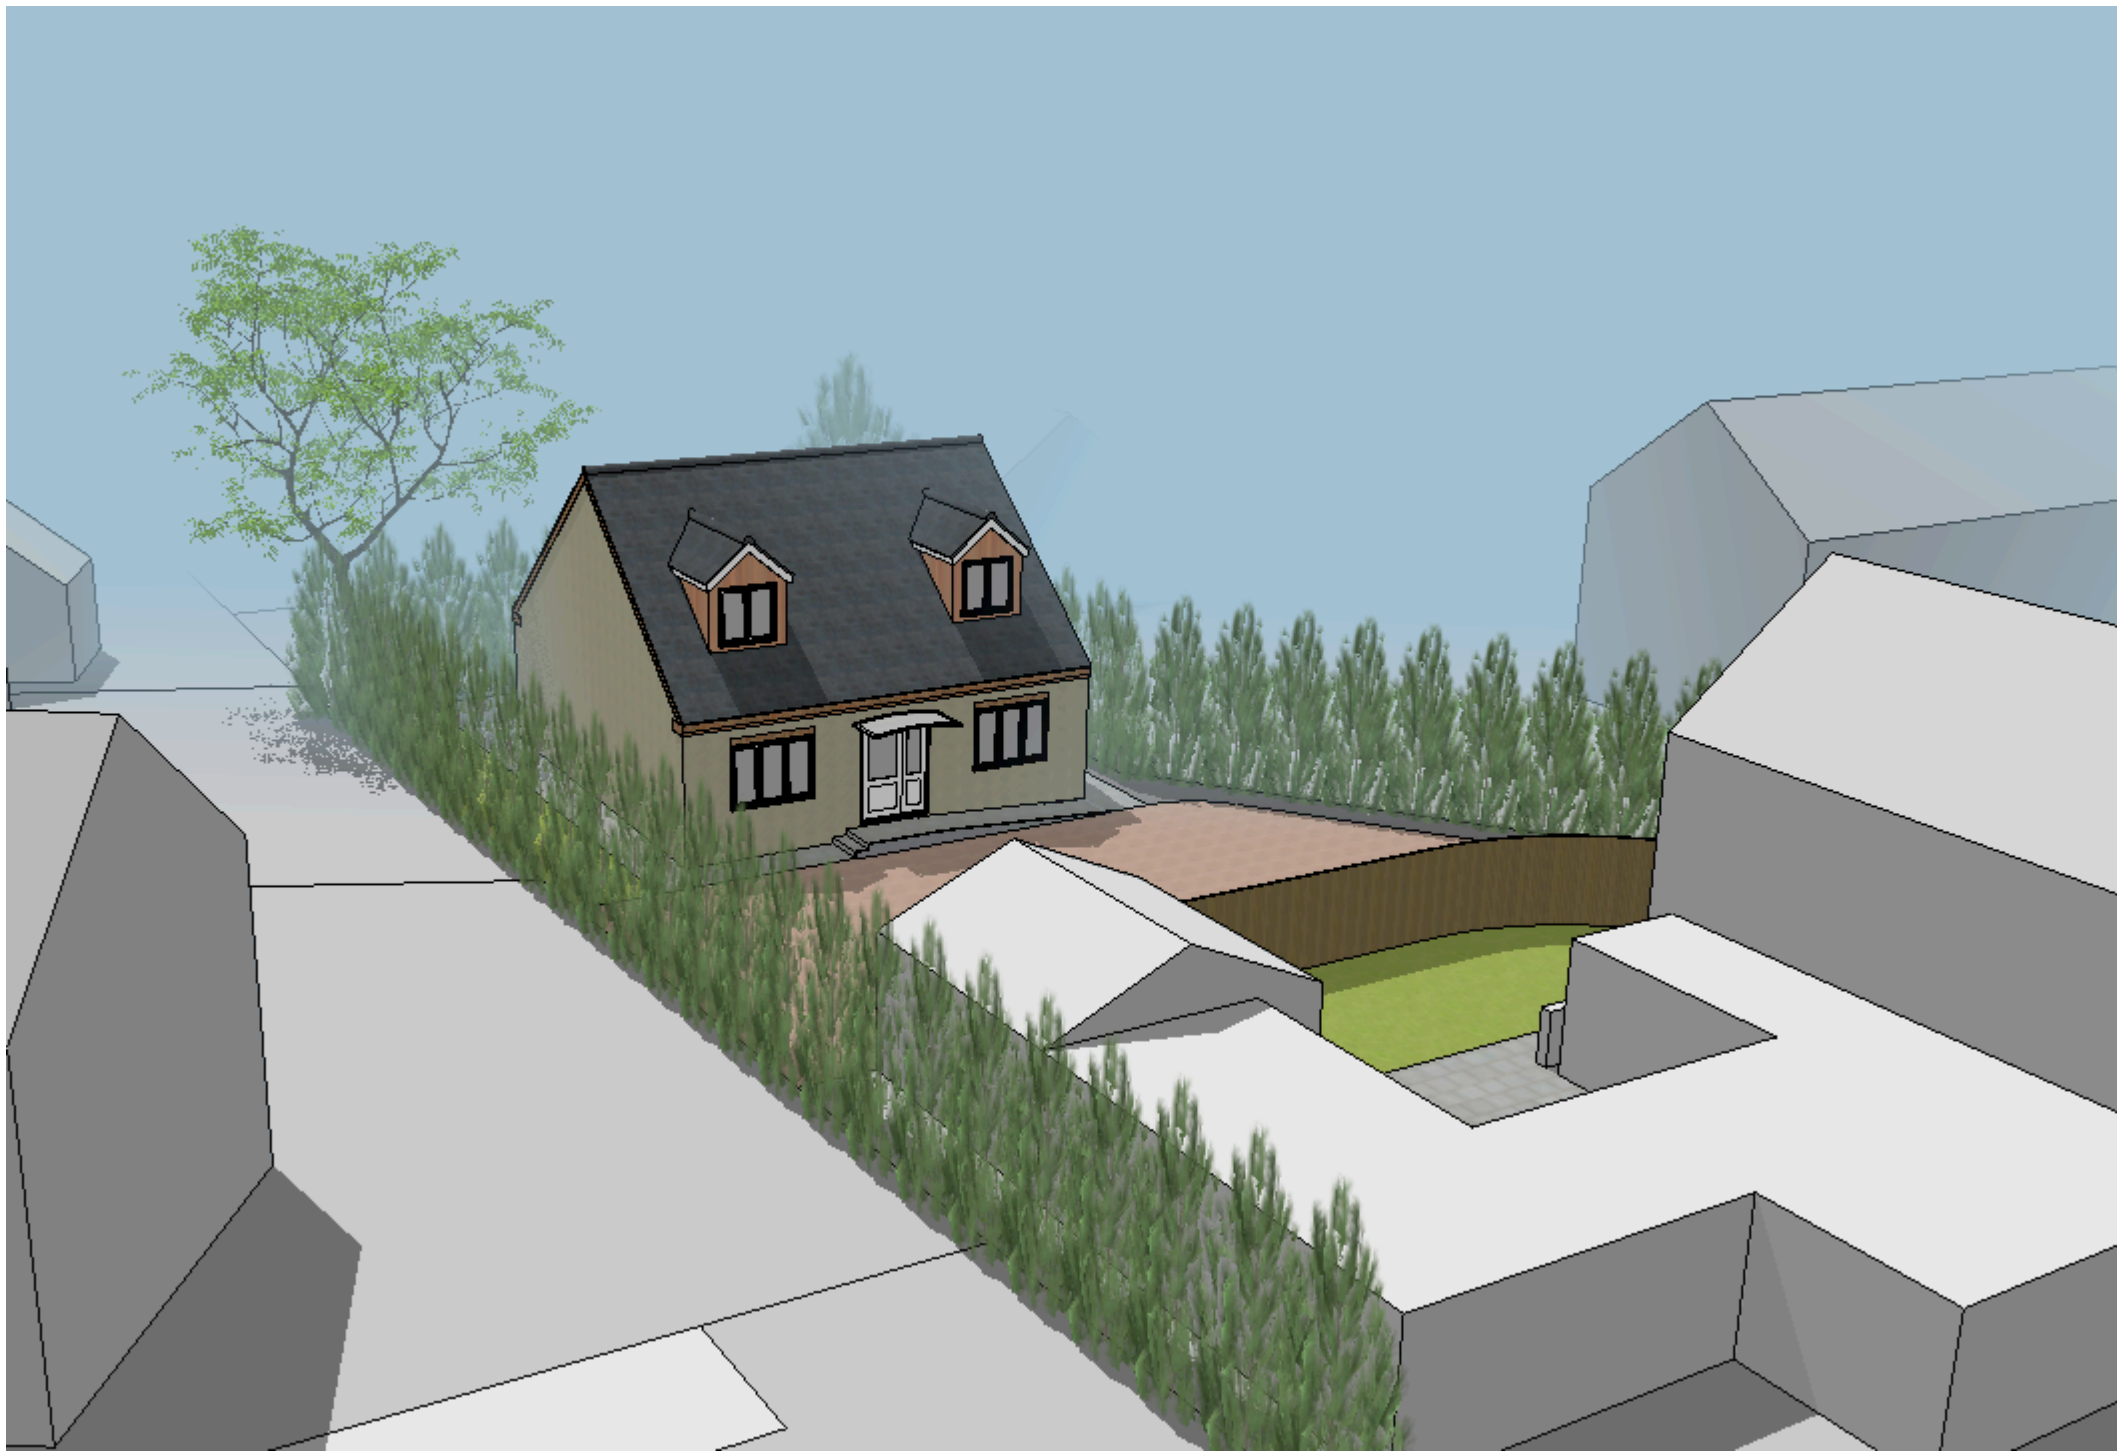

PROPOSED BUILDING (FOR THEIR
PARENTS)
TO 24 CLARKSON AVENUE COWBIT
for MR & MRS CARRICK

3D VIEWS

NO SCALES

15/10/17

J093-PL 3

Julian Warrick

Architectural Design Consultant

SEE your design. Imagine no longer how it looks. SEE how it looks

Email: julian@jwarrick-design-cons.com

Tel: 01775 820123

Mob: 07849 652067

JulianWarrick.co.uk

Google +

8 Beech Grove

Donington
SpaldingSpalding
Lincs

PE11 4XQ