



SHDC
Planning & Development

- 8 DEC 2010

Ref: 1020-10



Site Location Plan

Scale 1:1250



2nd Floor - 5B Sheepmarket
Spalding
PE11 1BH
Tel: 01775 768 921
e-mail: enquiries@remwaydesign.co.uk

Site:

Proposed Development
on land behind:
55 Backgate,
Cowbit

Client:


Remway Design Ltd

Date: *****

Scale: as noted

Drawing No:

1971 - 01

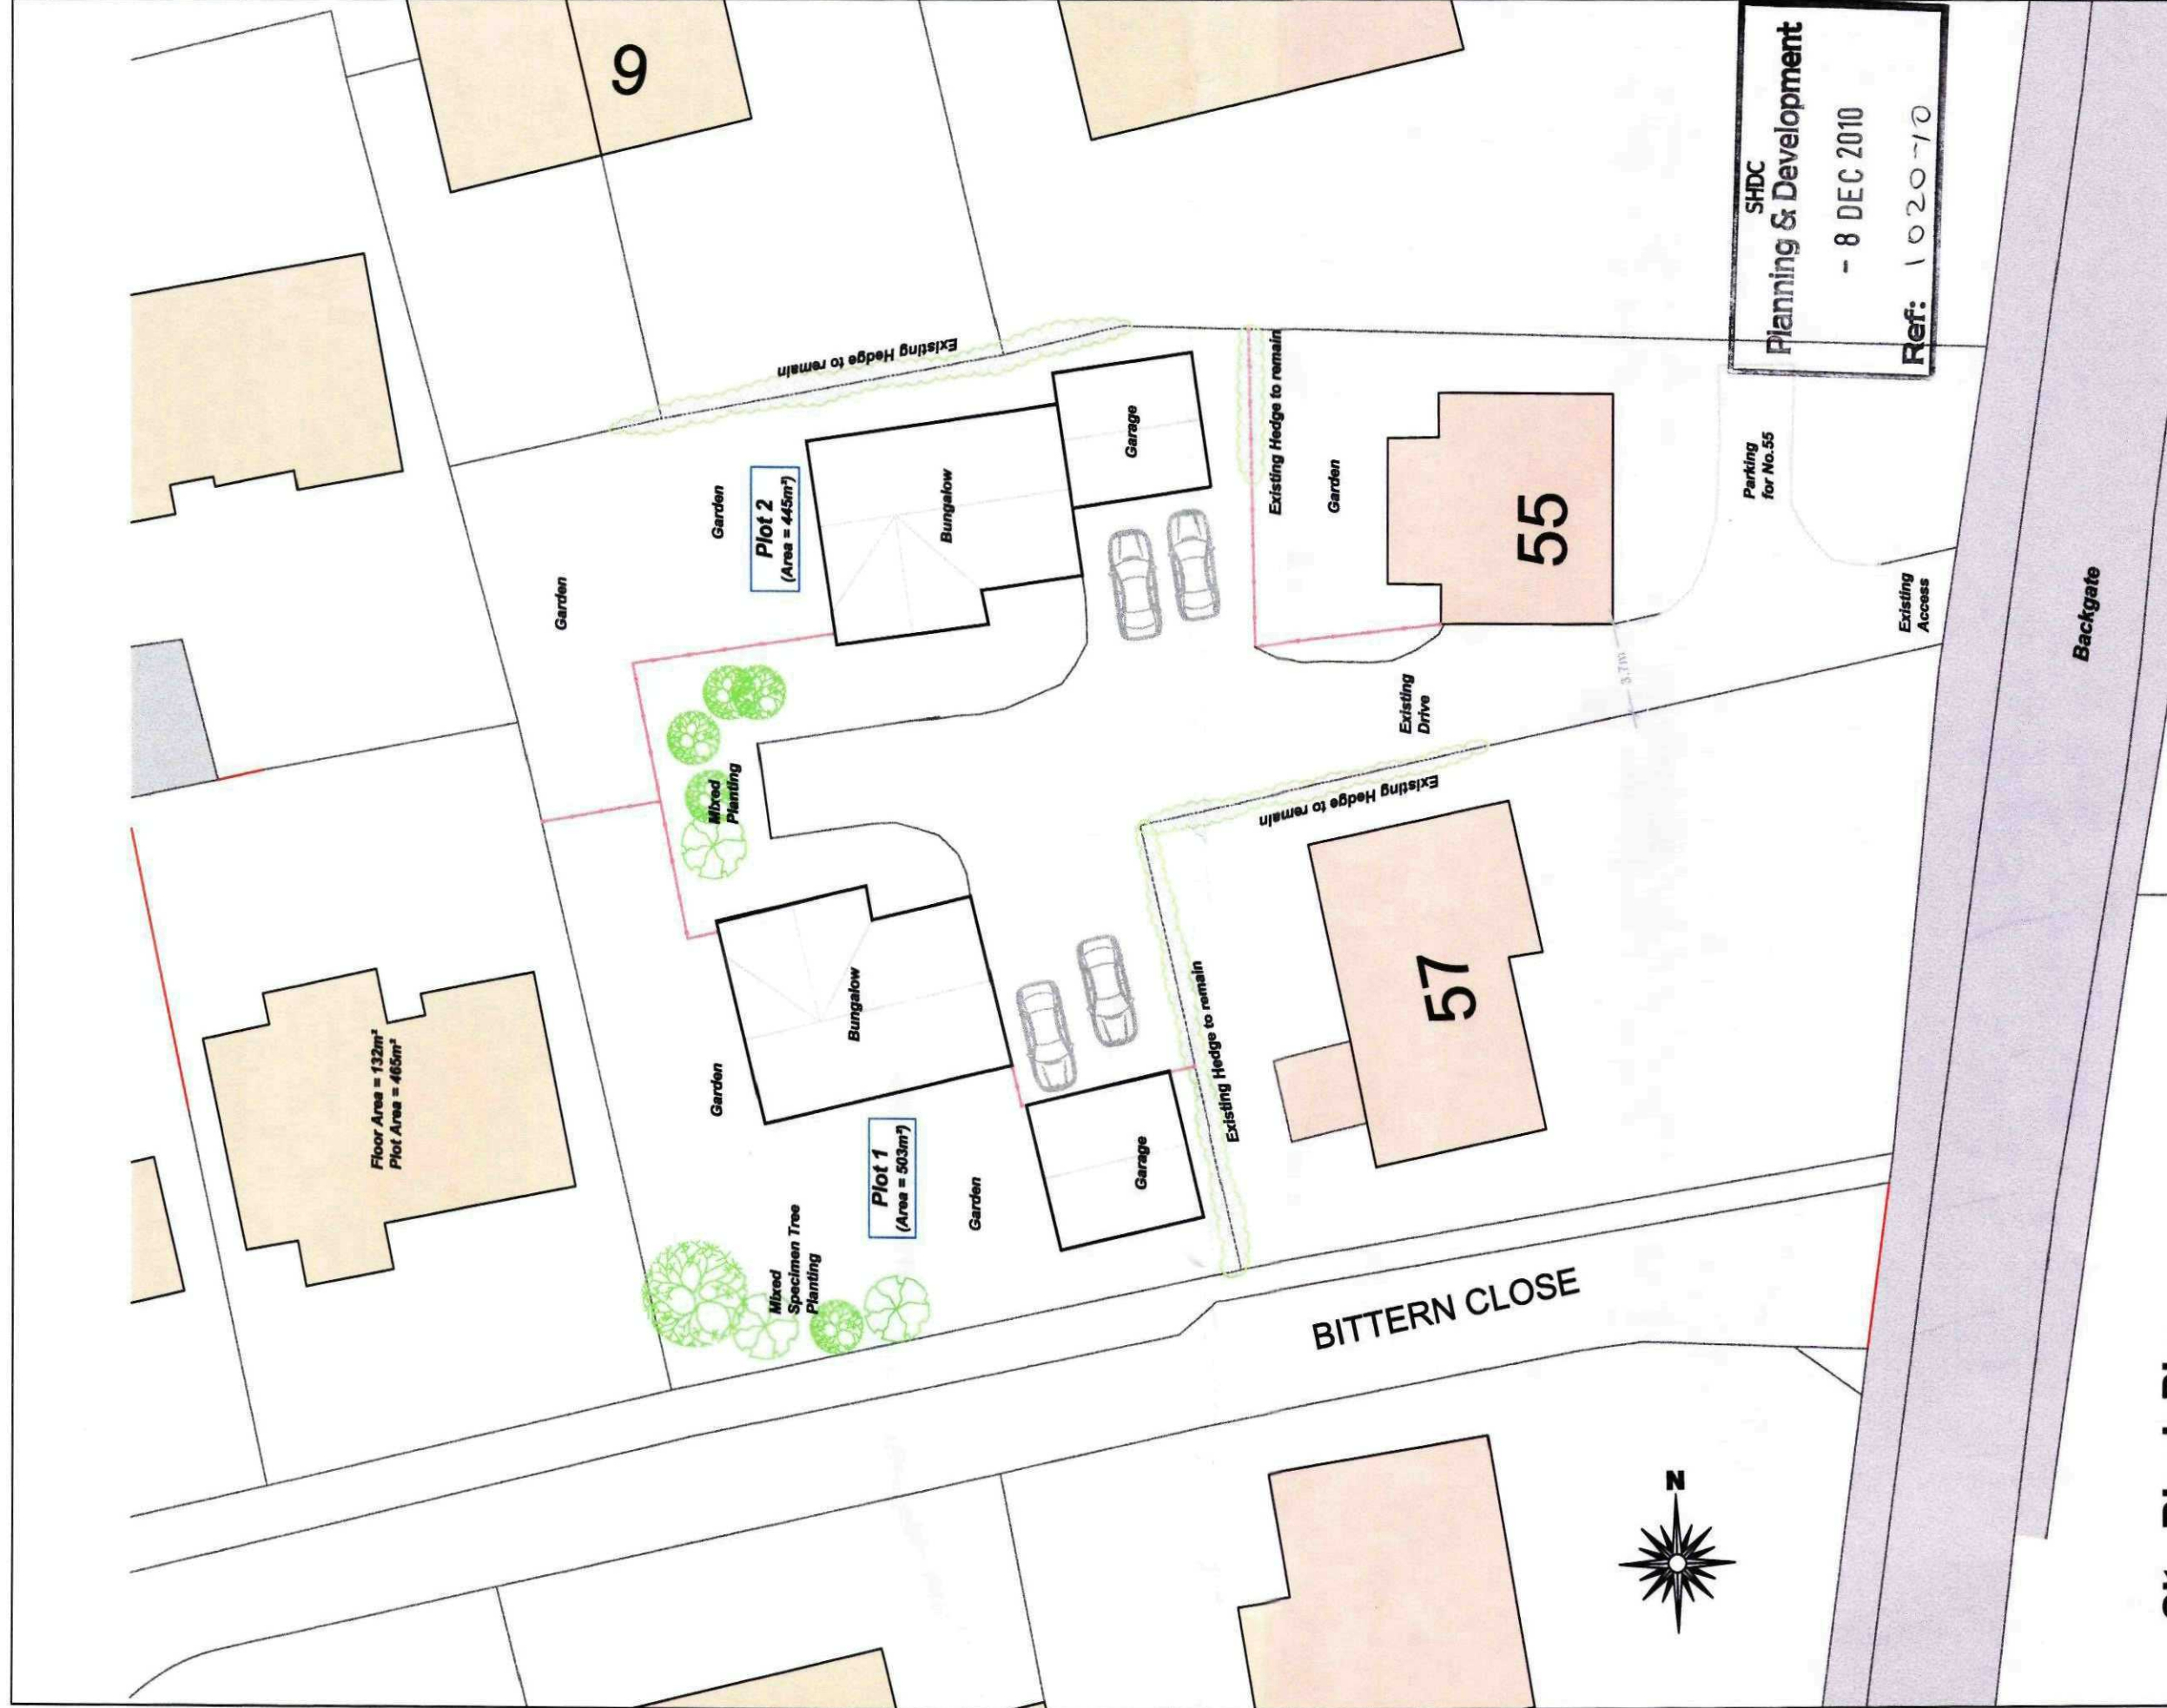

SHDC
Planning & Development
- 8 DEC 2010
Ref: 1020-10

Site Block Plan Scale 1:250

2nd Floor - 5B Sheepmarket
Spalding
PE11 1BH
Tel: 01775 768 921
e-mail: enquiries@remwaydesign.co.uk

remway
Design Ltd

Site :
Proposed Development
on land behind:
55 Backgate,
Cowbit

Client :
Remway Design Ltd

Date : *****
Scale : as noted

Drawing No:
1971 - 02