
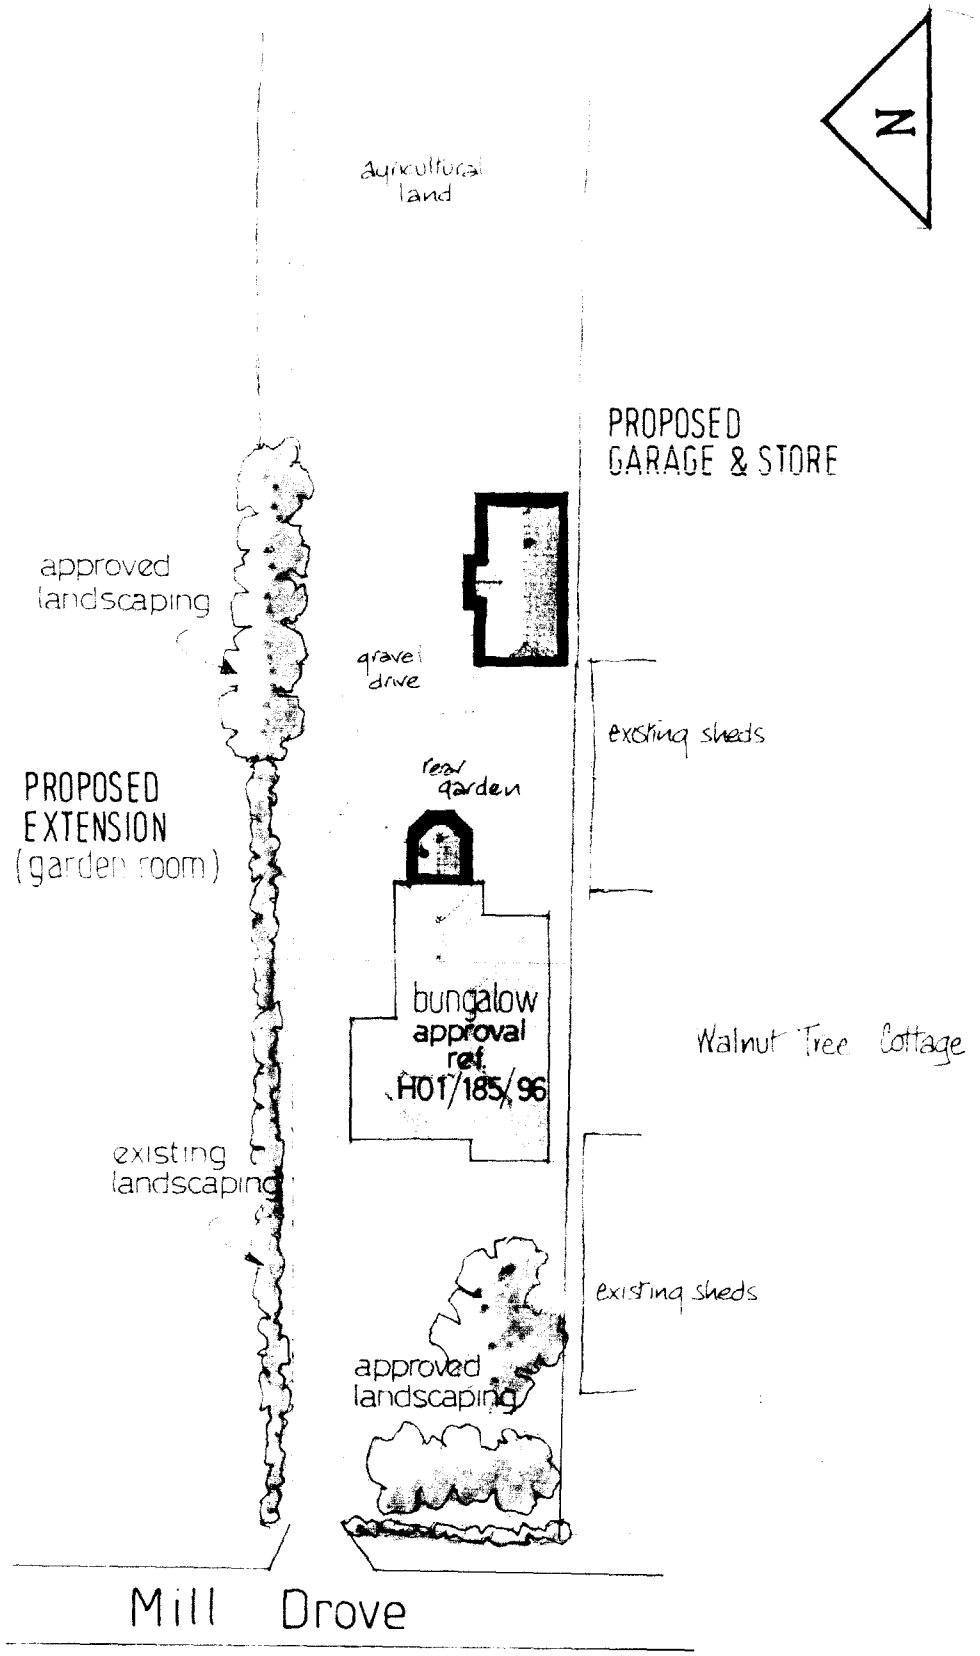


SITE PLAN 1:500

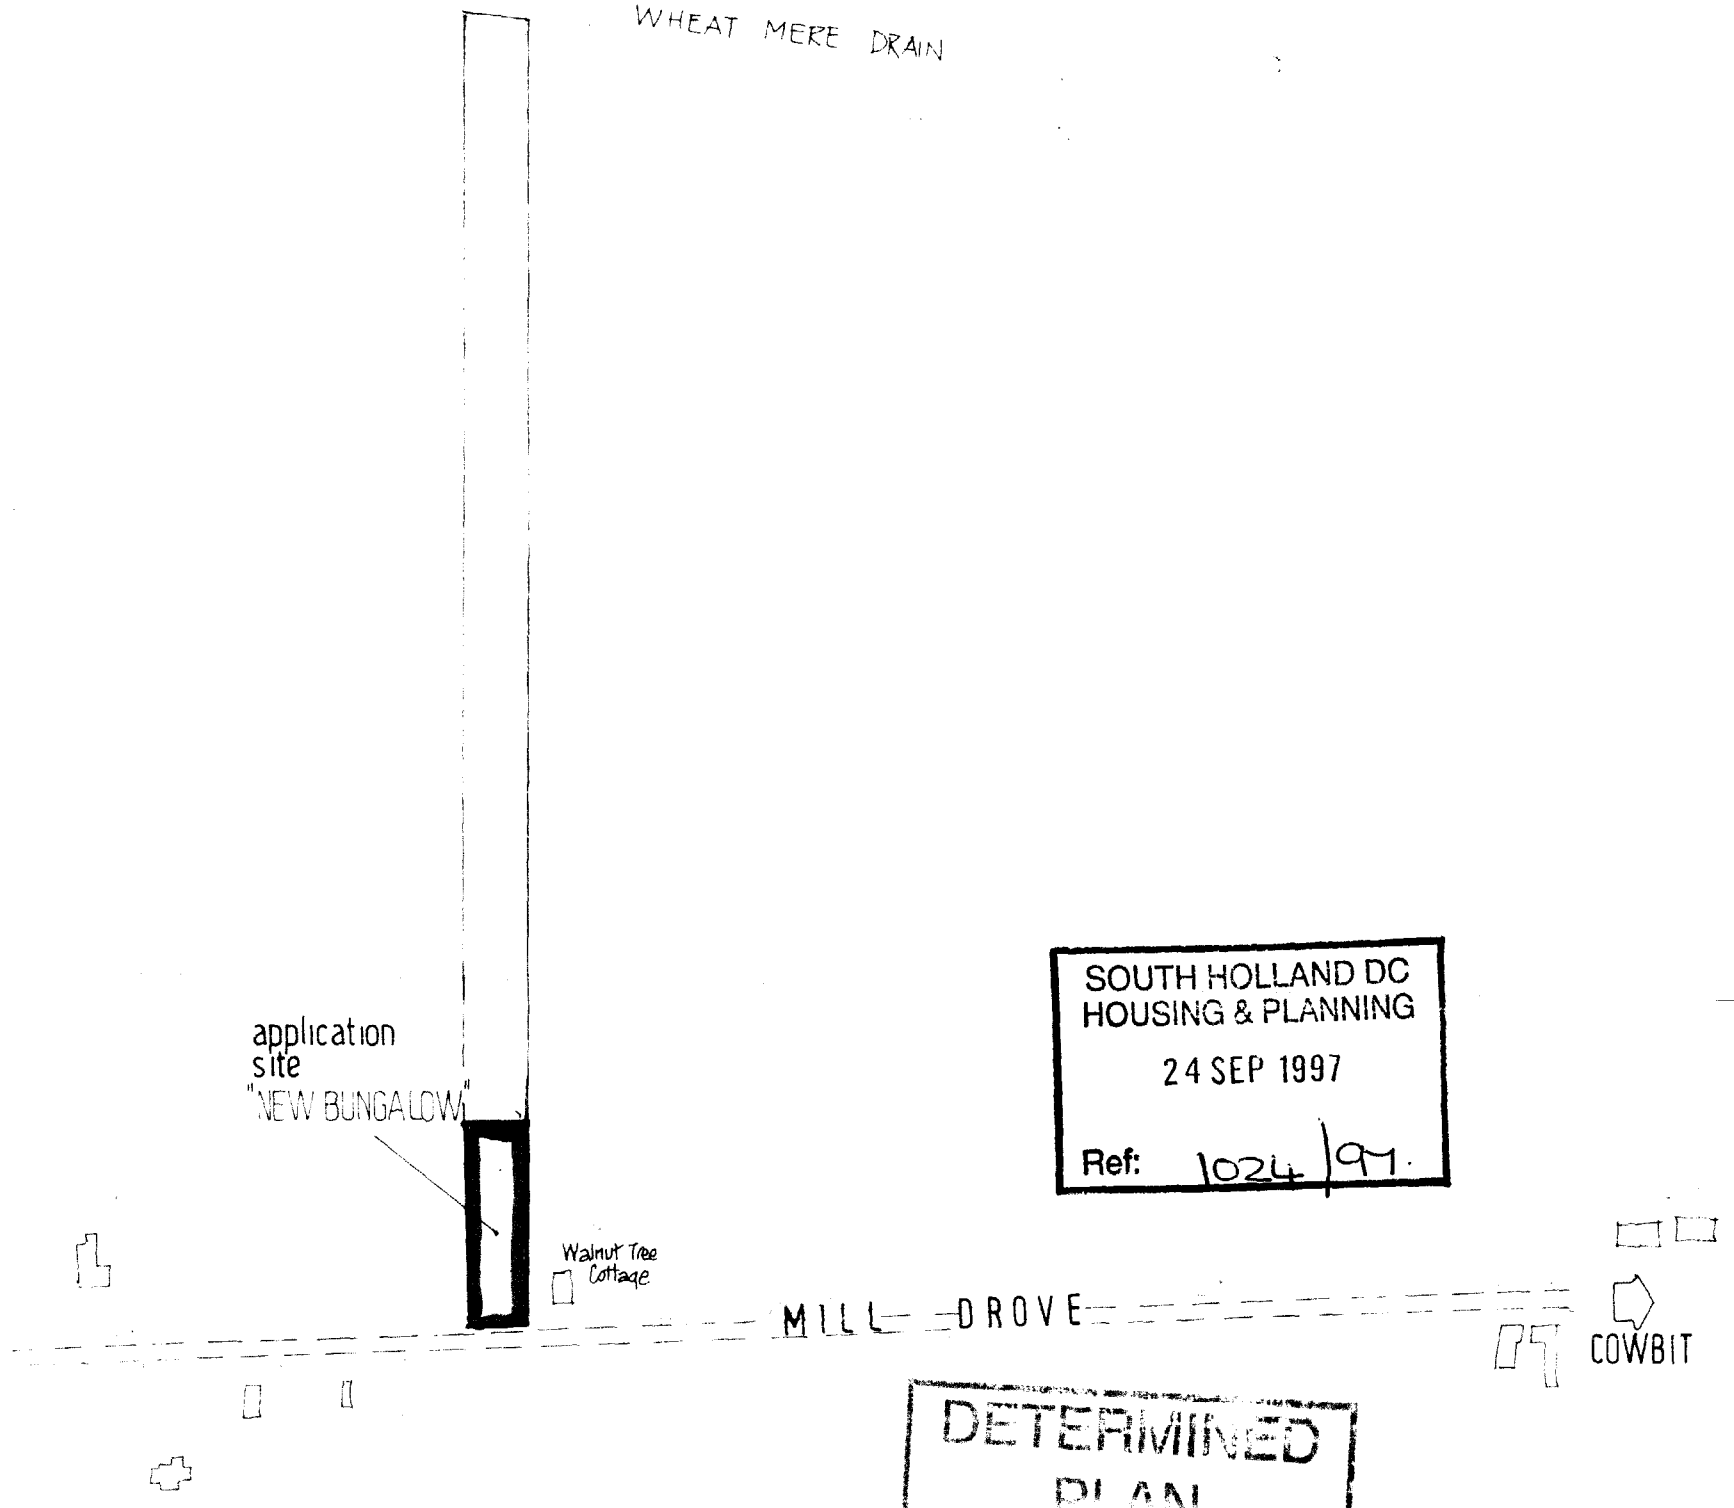

SOUTH HOLLAND DC
HOUSING & PLANNING
24 SEP 1997
Ref: 1024/97.

DETERMINED PLAN

LOCATION PLAN 1:2500

GRID REF: TF 266 188

Moulton Design
Planning & Architecture

63 East Cob Gate, Moulton, Spalding, Lincolnshire, PE12 6QJ.
Tel 01406 370081 Principal: Alan J Finch

PROPOSED GARAGE IMPLEMENT STORE & GARDEN ROOM EXTENSION
NEW BUNGALOW MILL DROVE COWBIT
for Mr. & Mrs. R.W. Bradshaw

SITE & LOCATION PLANS

90706/01