
SCENIC HOMES

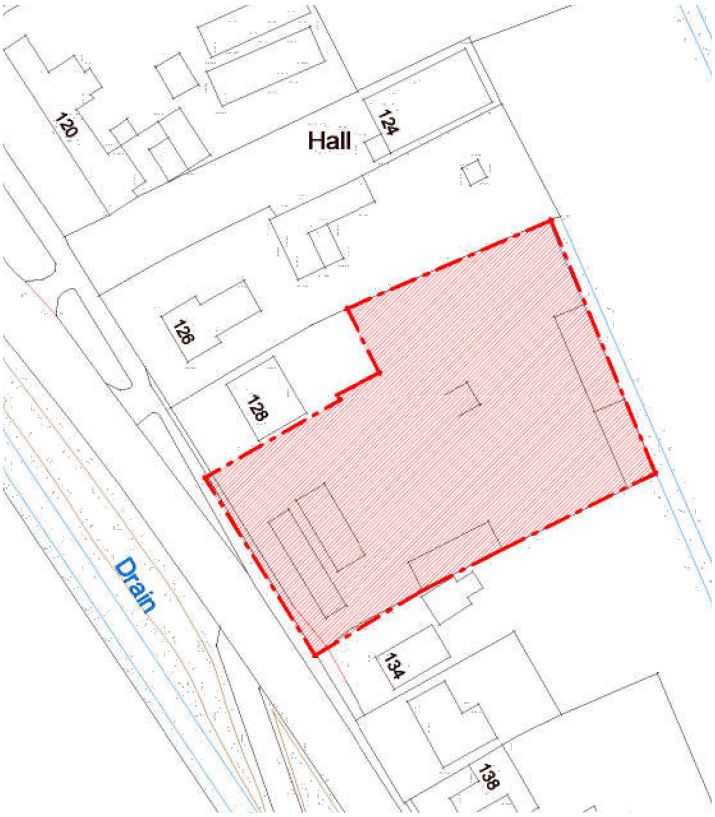

0 10 20 30 40 50 100

N

Project	Title	Job No.	Drawing No.	
RESIDENTIAL DEVELOPMENT LAND ADJACENT 128 BARRIER COWBIT, SPALDING LINCOLNSHIRE, PE12 6AL	SITE LOCATION PLAN	089	S01	
		Scale 1:1250 @ A4	Date JULY 2024	Revision