


THIS DRAWING IS NOT TO BE USED FOR CONSTRUCTION.
THIS DRAWING IS COPYRIGHT SEVEN22 ARCHITECTURE LTD

REV DATE NOTES

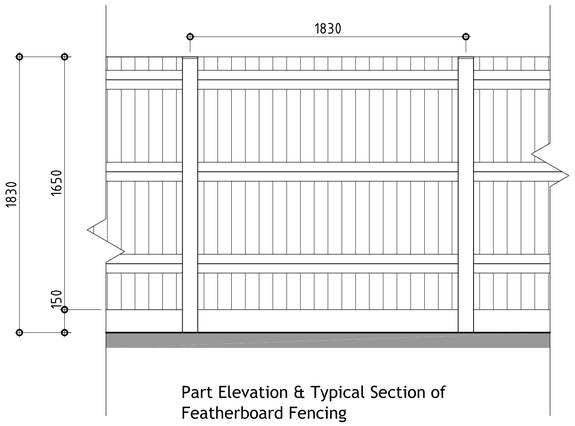


Part Elevation & Typical Section of
Featherboard Fencing
Boundary Type A

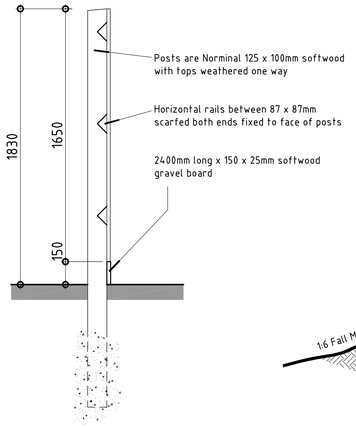

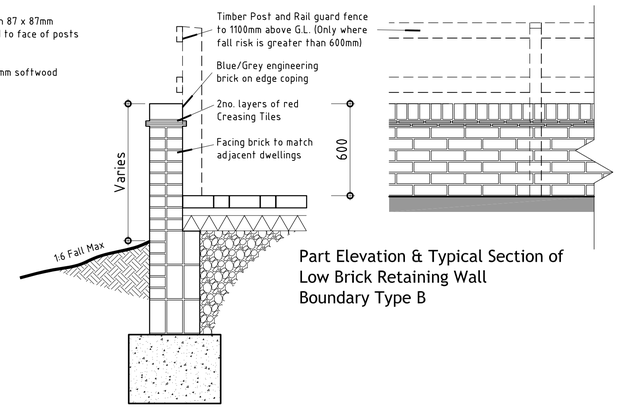

Part Elevation & Typical Section of
Low Brick Retaining Wall
Boundary Type B

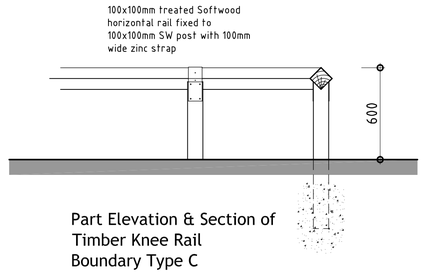

Part Elevation & Section of
Timber Knee Rail
Boundary Type C

0 0.1 0.5 1m 2m
Scale 1:20

seven22 ARCHITECTURE LTD

22 SHORE VIEW, PETERBOROUGH
CAMBRIDGESHIRE, PE7 8FS
E.info@seven22.co.uk ~ **T**.07799 585277

PROJECT
RESIDENTIAL DEVELOPMENT
128 BARRIER BANK
COWBIT
SPALDING
LINCOLNSHIRE PE12 6AL

CLIENT
SCENIC HOMES

TITLE
PROPOSED BOUNDARY TREATMENTS

DRAWING No.
089 - SP - 06

SCALE	DATE	REV
1:20 @ A1	NOV 2024	