


20 OCT 1995
1033/95

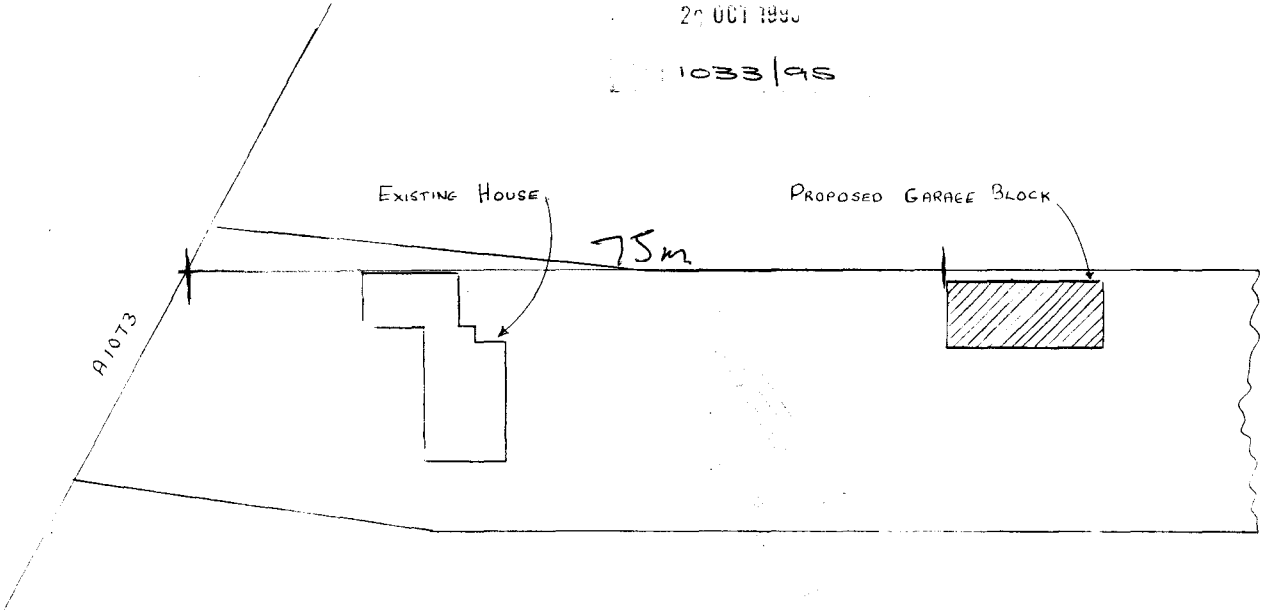

SITE PLAN - PEAK HILL HOUSE

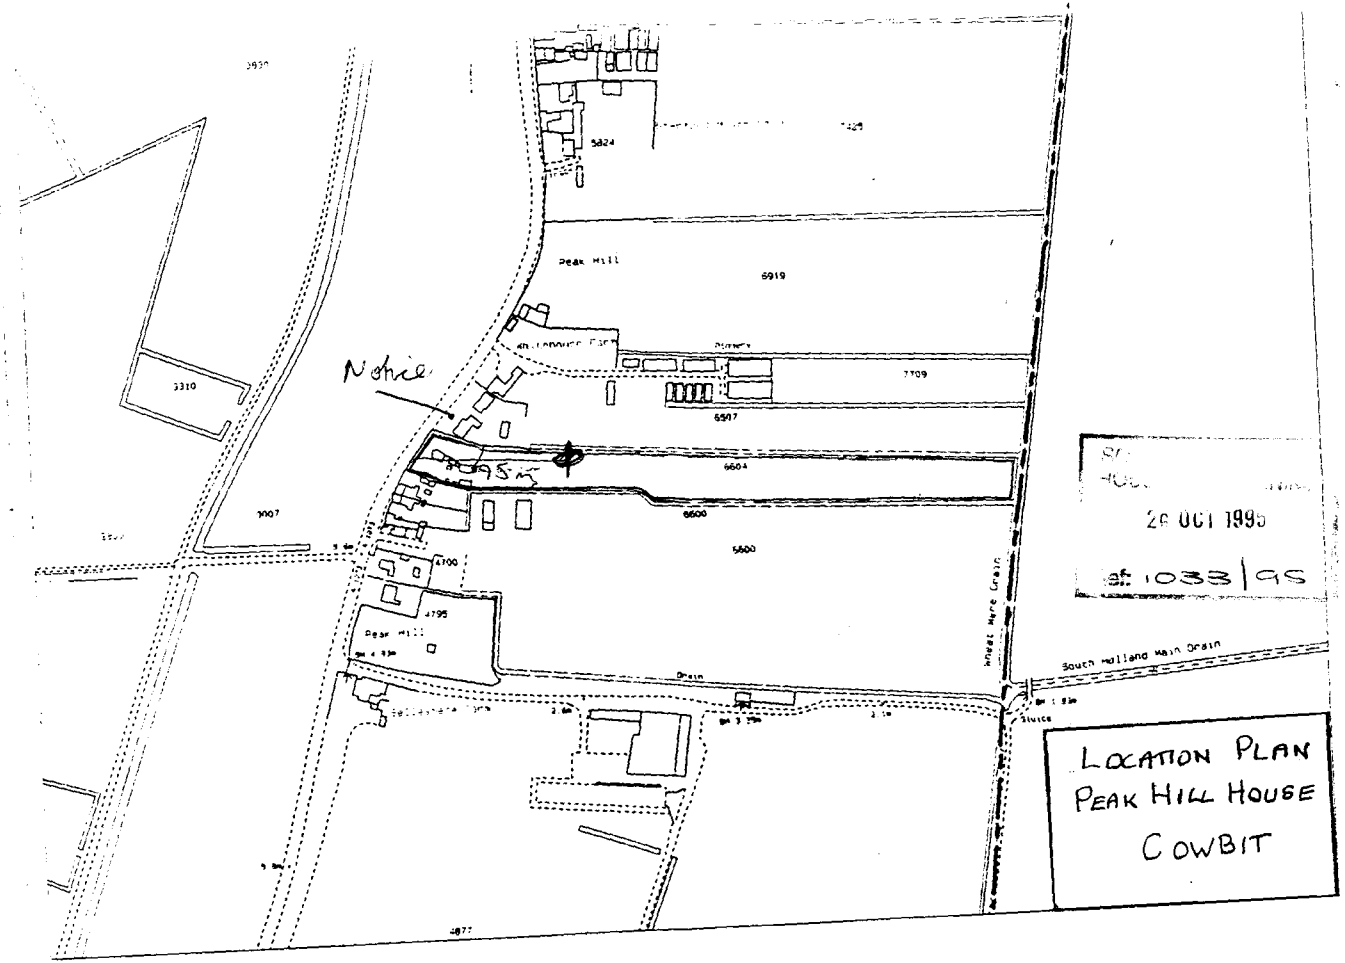



26 OCT 1995
ref: 1033/95

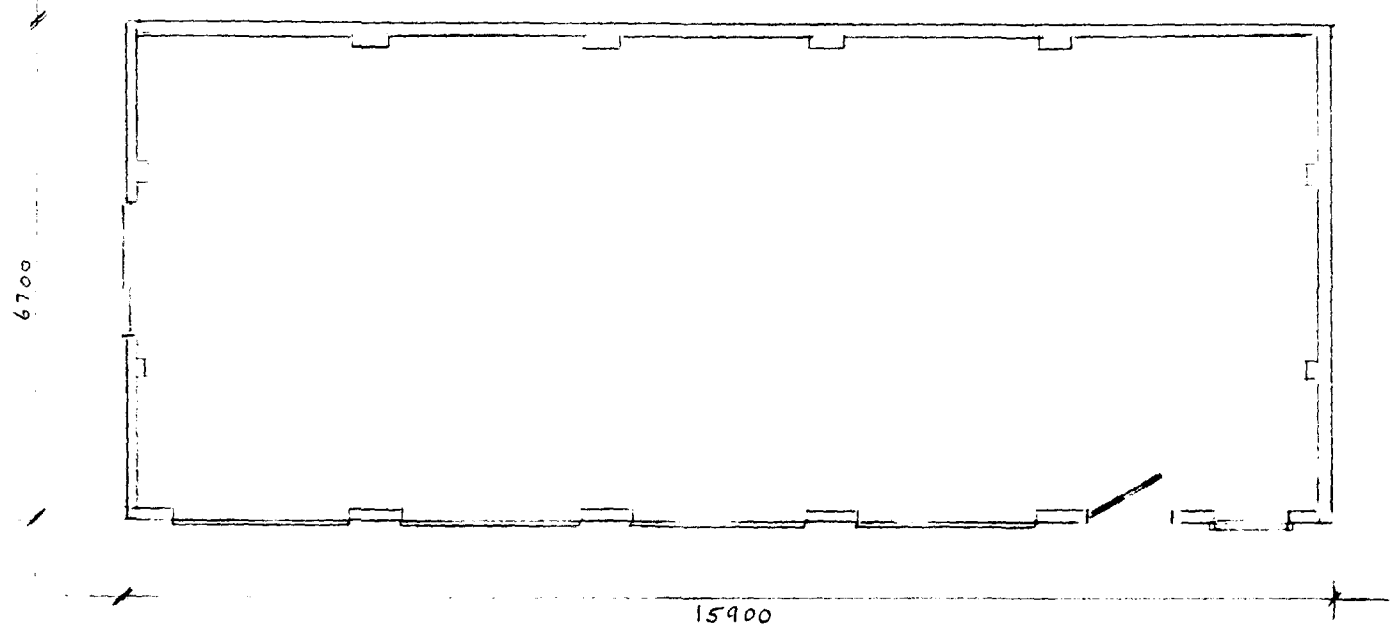


CONSTRUCTION

FOOTINGS:	CONCRETE TO A MAXIMUM OF 1 METRE DEEP
	BUILD UP TO D.P.C. IN CLASS 'A' CONCRETE BLOCKS
	150 mm HARDCORE AND 100 mm CONCRETE TO FORM OVERSITE
WALLS:	SINGLE BRICK
ROOF:	150 mm x 50 mm TIMBER, SLATERS FELT TO B.S. SPEC. AND 12" x 24" ETERNIT ASBESTOS SLATES
DOORS:	4 No. 7'5" x 6'6" CANOPY UP AND OVER STEEL DOORS
	1 No. WOODEN PERSONEL DOOR 1980 mm x 1066 mm
WINDOWS	1 No. SINGLE GLAZED 1750 mm x 900 mm
	1 No. SINGLE GLAZED 900 mm x 900 mm

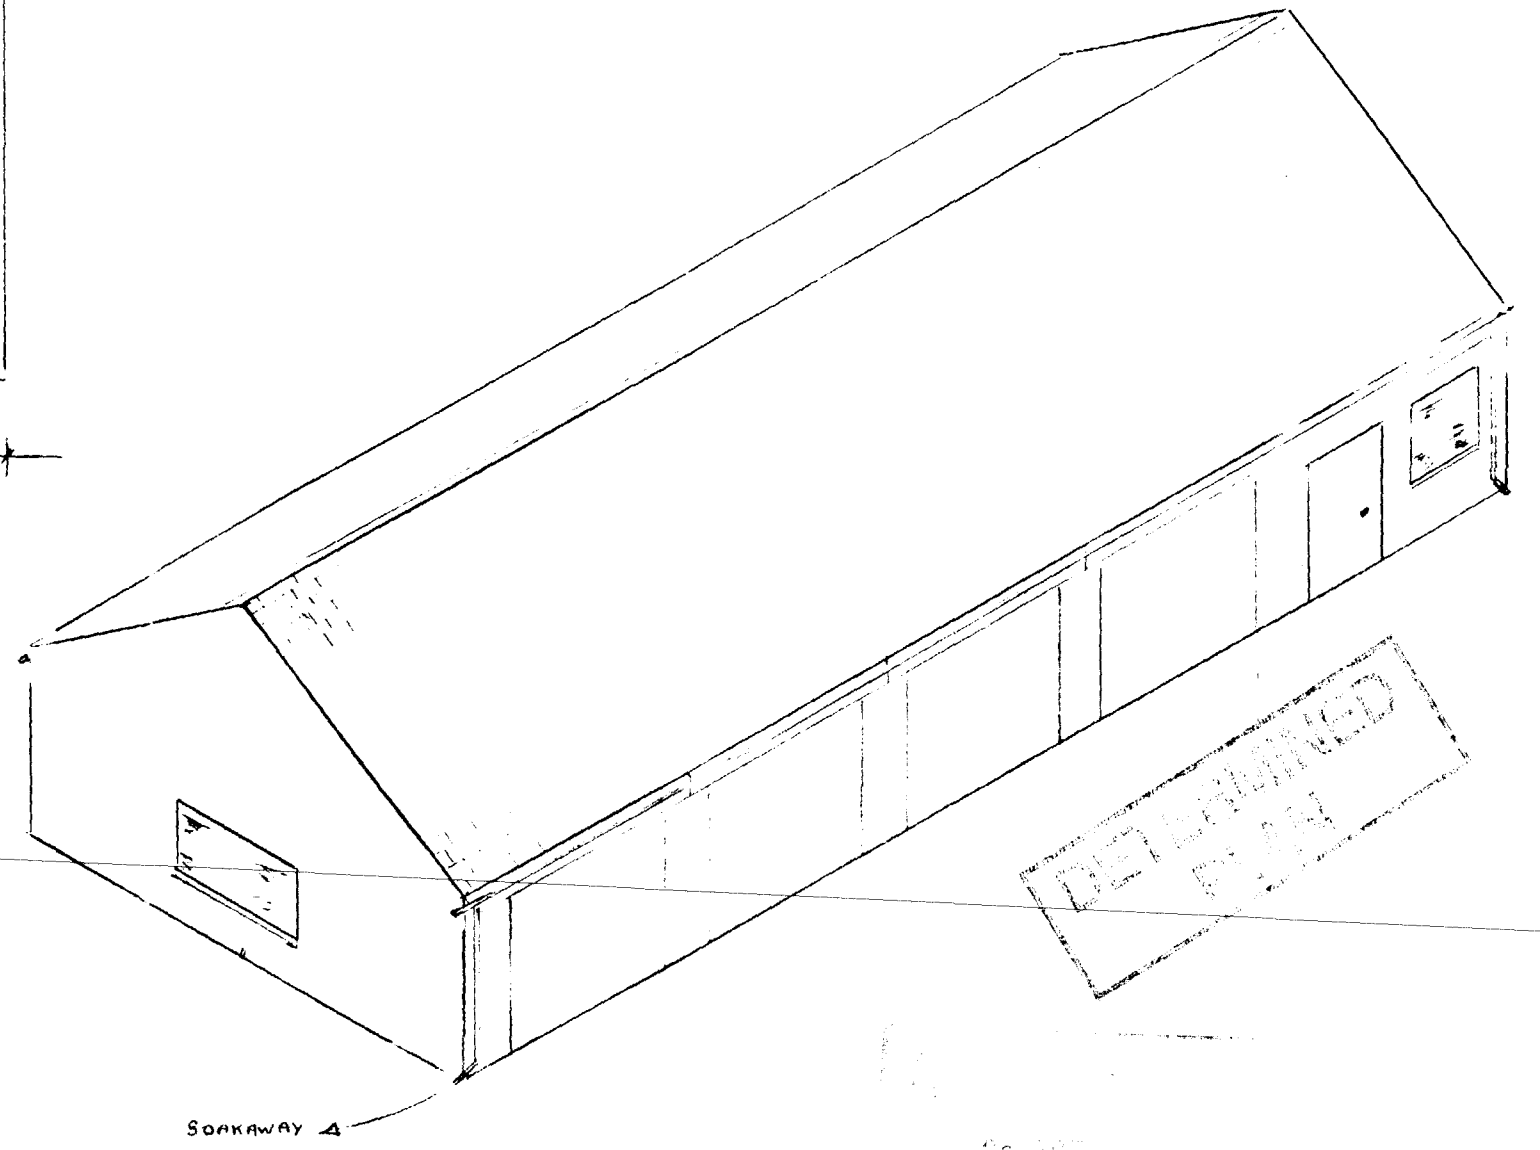

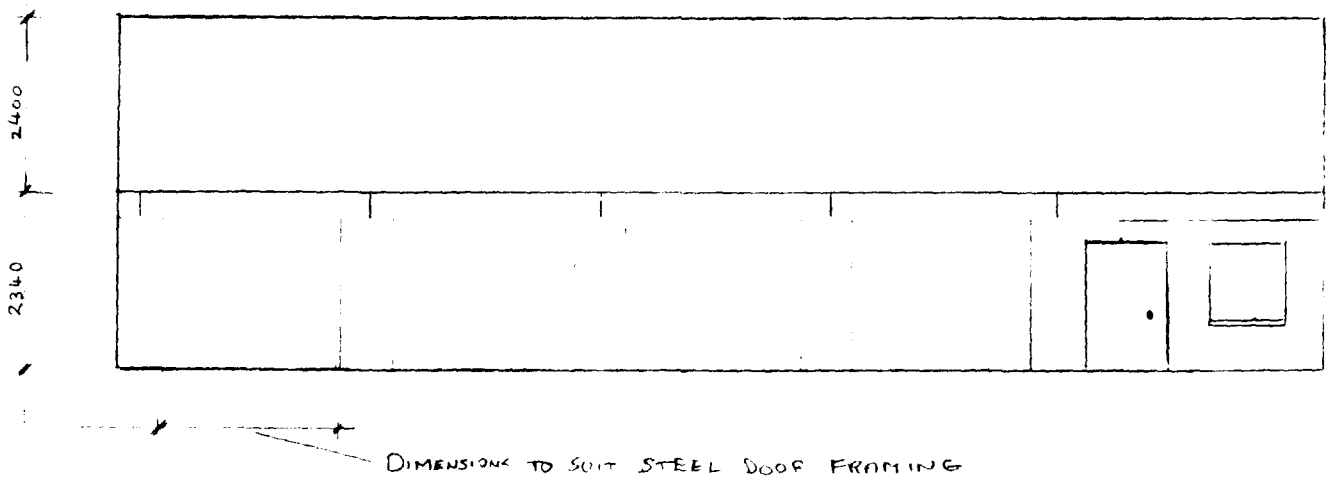

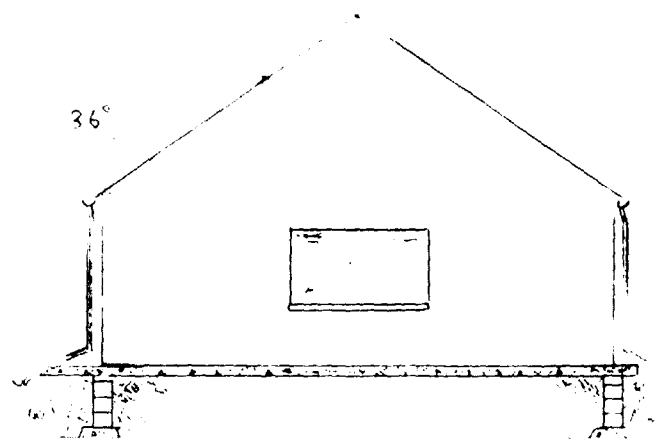

PROPOSED GARAGE BLOCK AT PEAK HILL HOUSE, COWBIT

16 OCT 1995	SCALE 1:100

1033/95