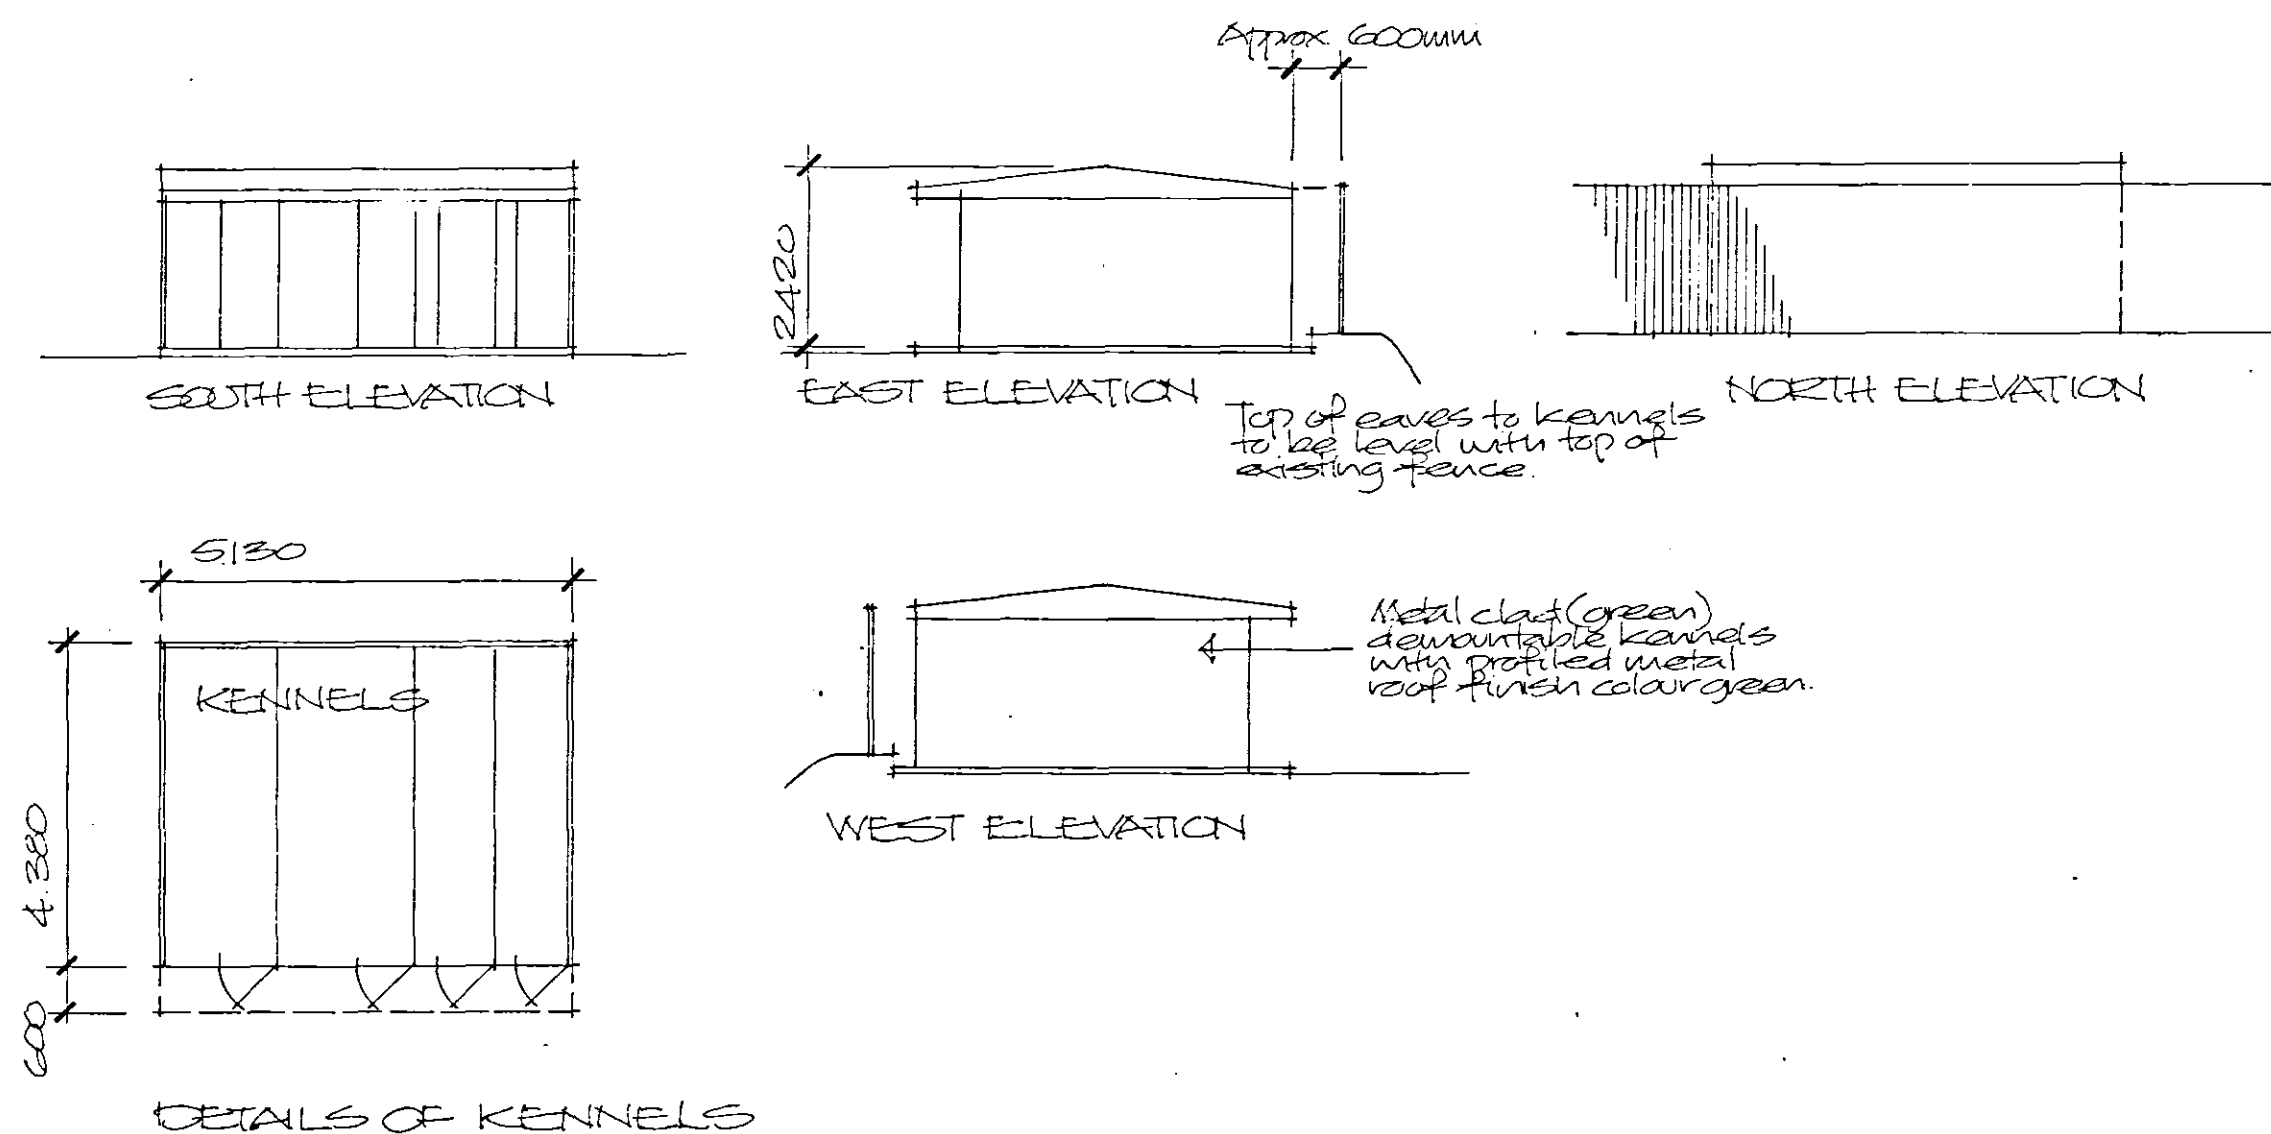
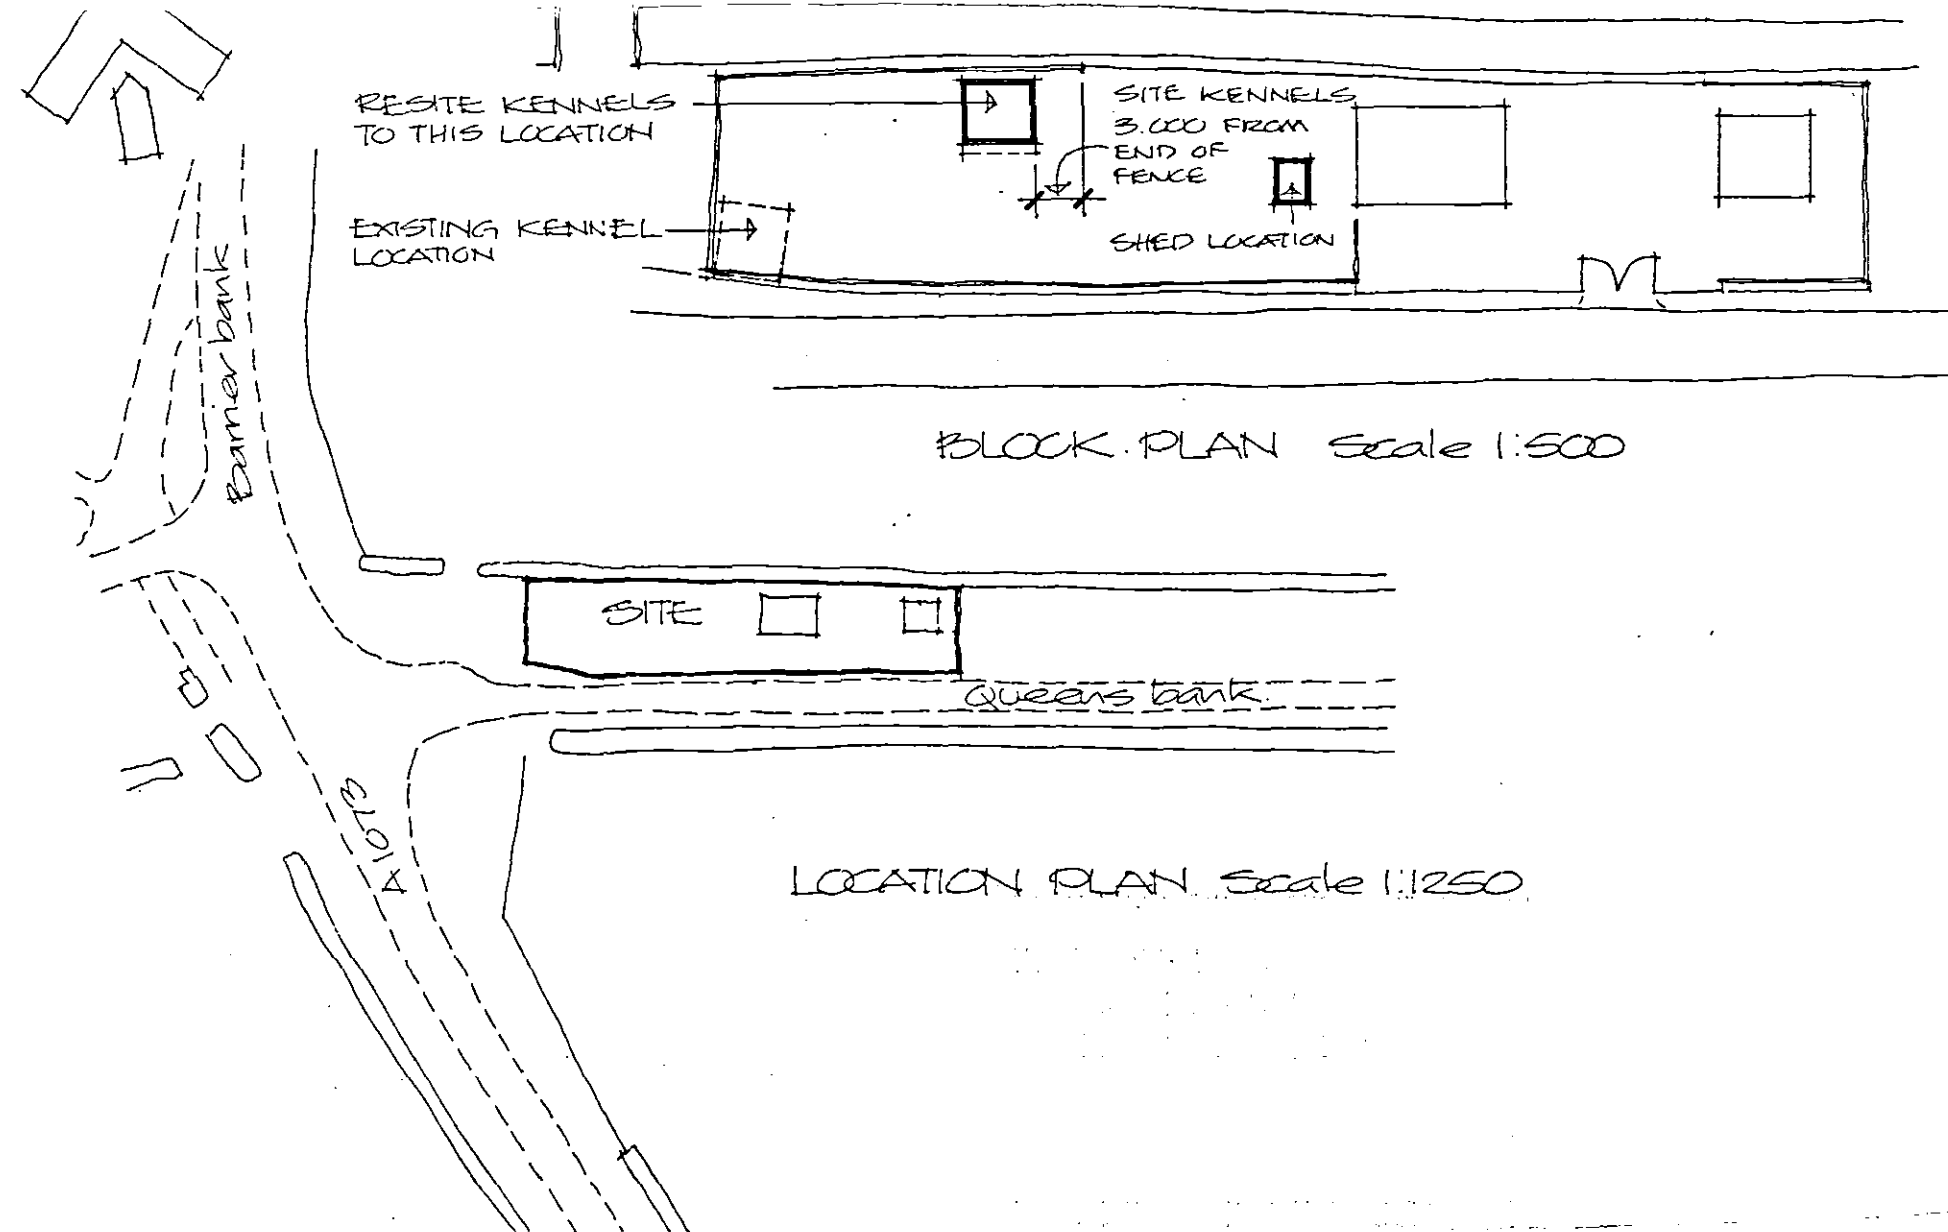
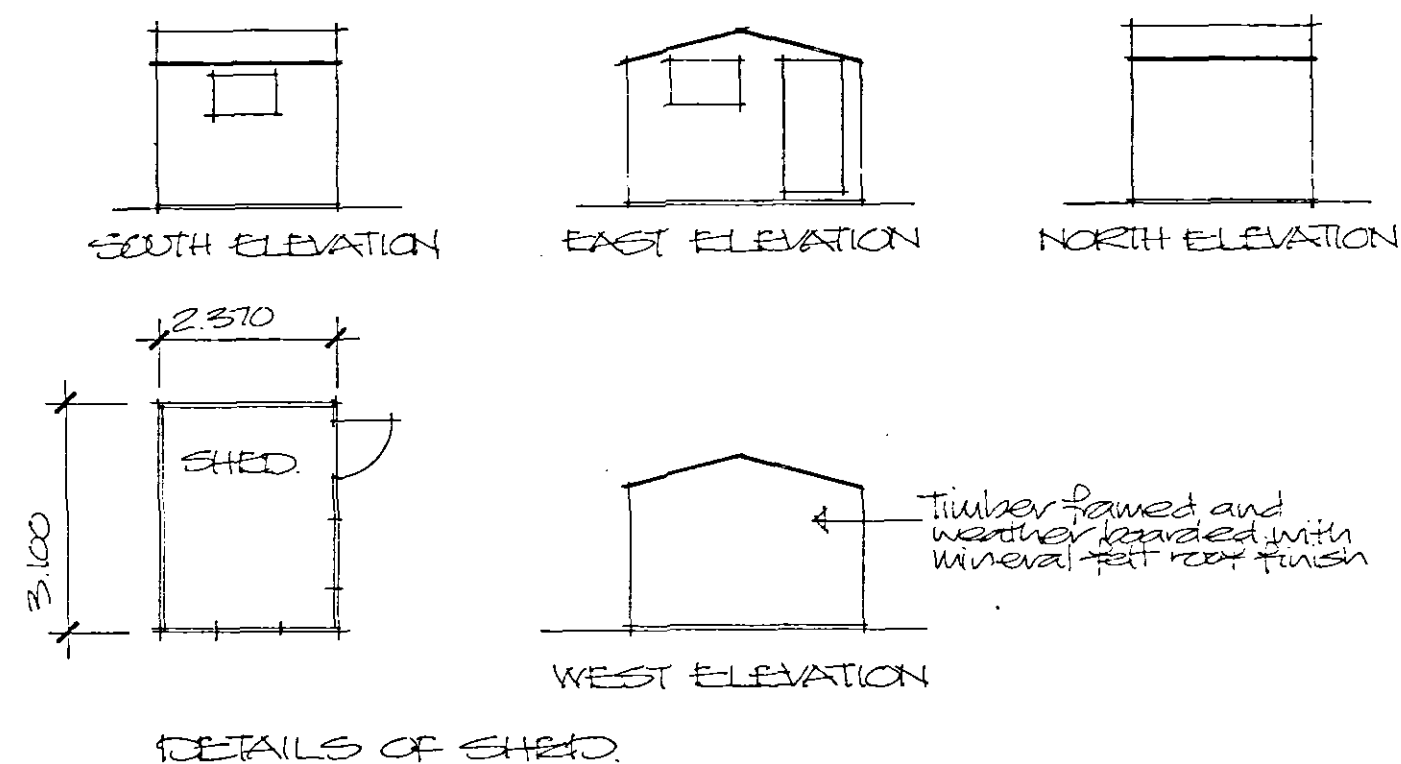


Project PROPOSED DEMOUNTABLE KENNELS AND GARDEN SHED, (RETROSPECTIVE APPLICATION) 1 QUEENS BANK, BROTHERHOUSE BAR, COWBIT.	ALAN HORNSBY ARCHITECTURAL SERVICES LTD "Little Acre" Peak Hill, Cowbit, Spalding, Lincs. PE12 6AW Tel. Holbeach (01406) 380591
Client MR & MRS J BLOOMFIELD	Drg. no. 07/40/01 Date July 2007