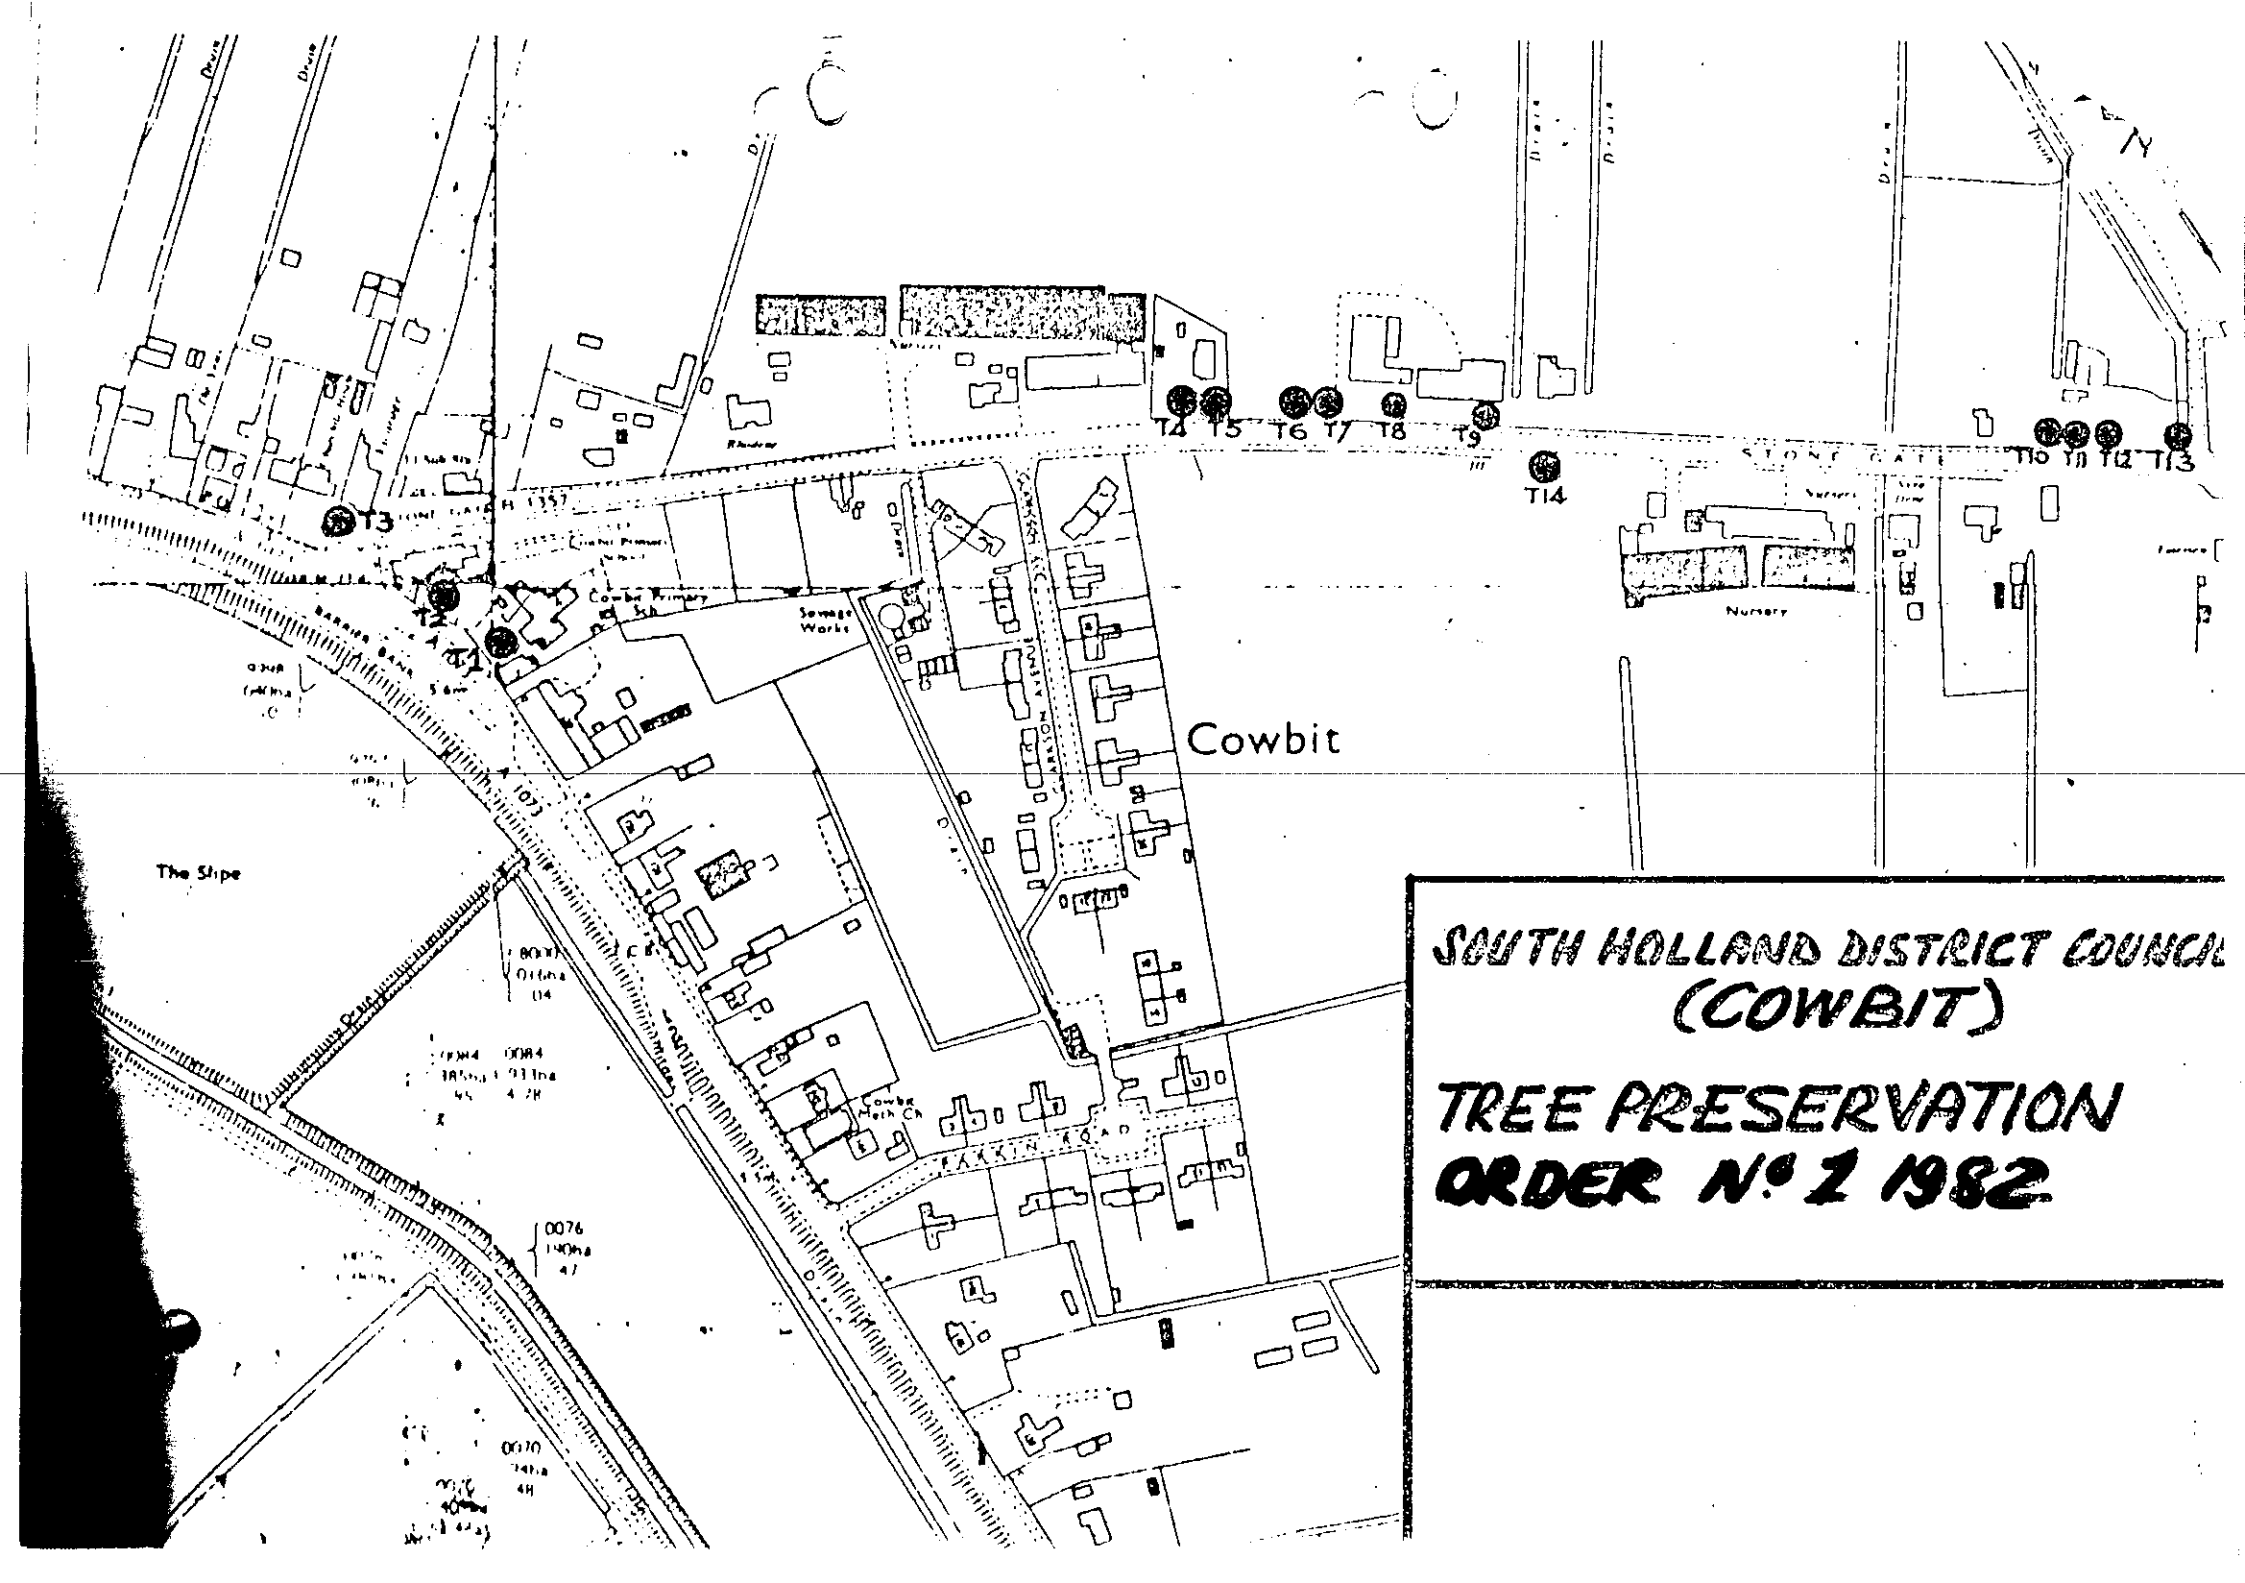
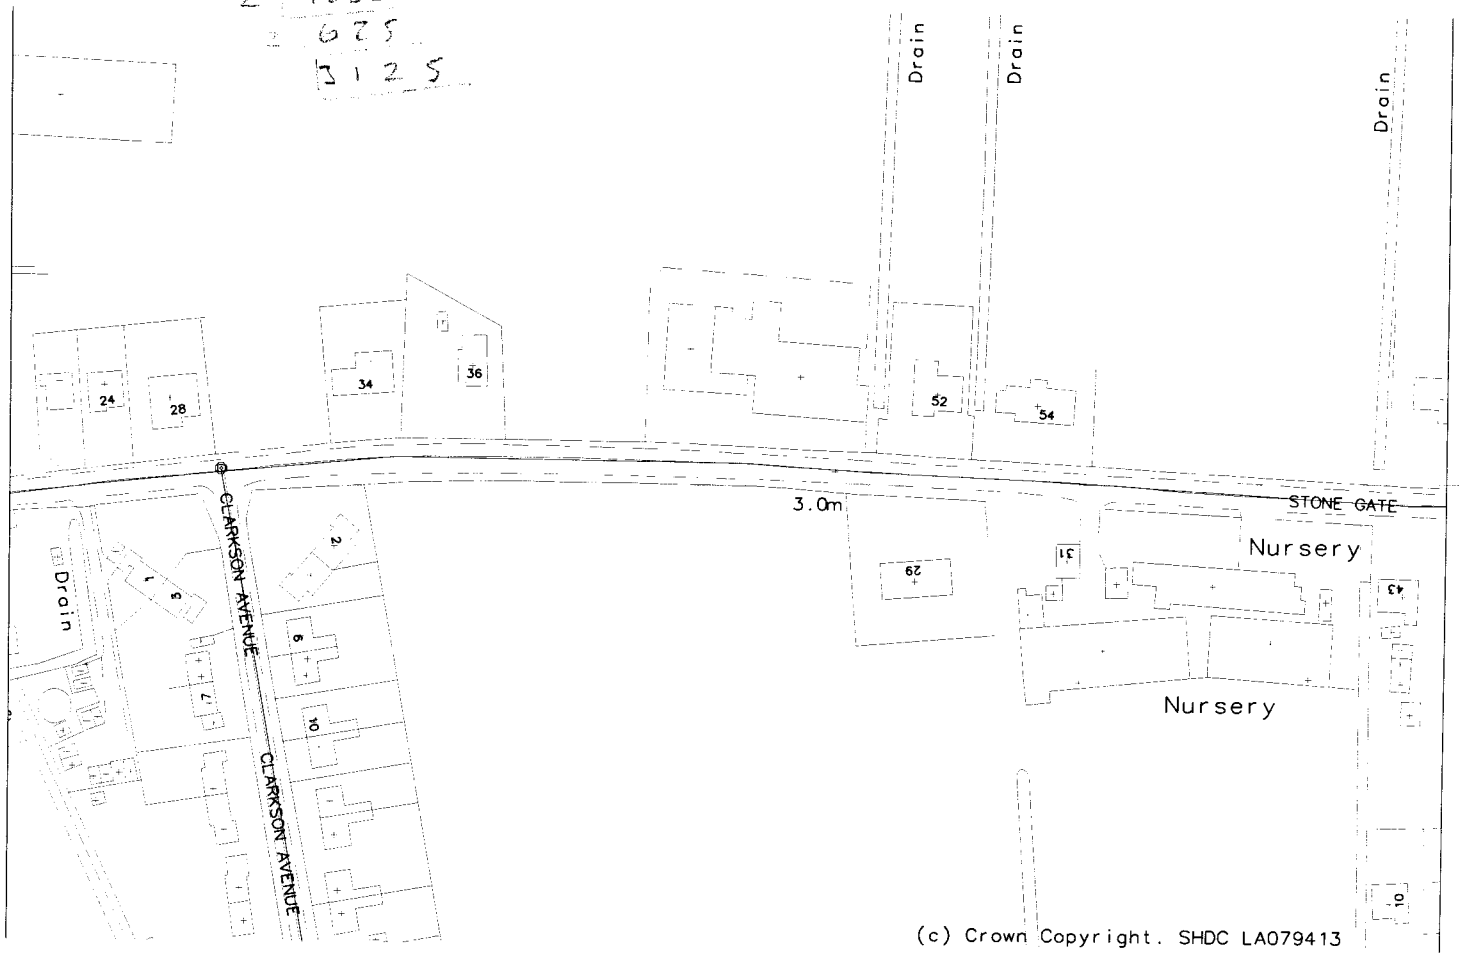


SOUTH HOLLAND DISTRICT COUNCIL (COWBIT)

TREE PRESERVATION ORDER No 1 1982


Drain
Drain
Drain
34
36
24
28
52
54
3.0m
STONE GATE
Nursery
Nursery
31
29
43
10
CLARKSON AVENUE
CLARKSON AVENUE
Drain
1
3
2
5
7
8
10
(c) Crown Copyright. SHDC LA079413

1:1250