
N

METRES 0 5 10 15

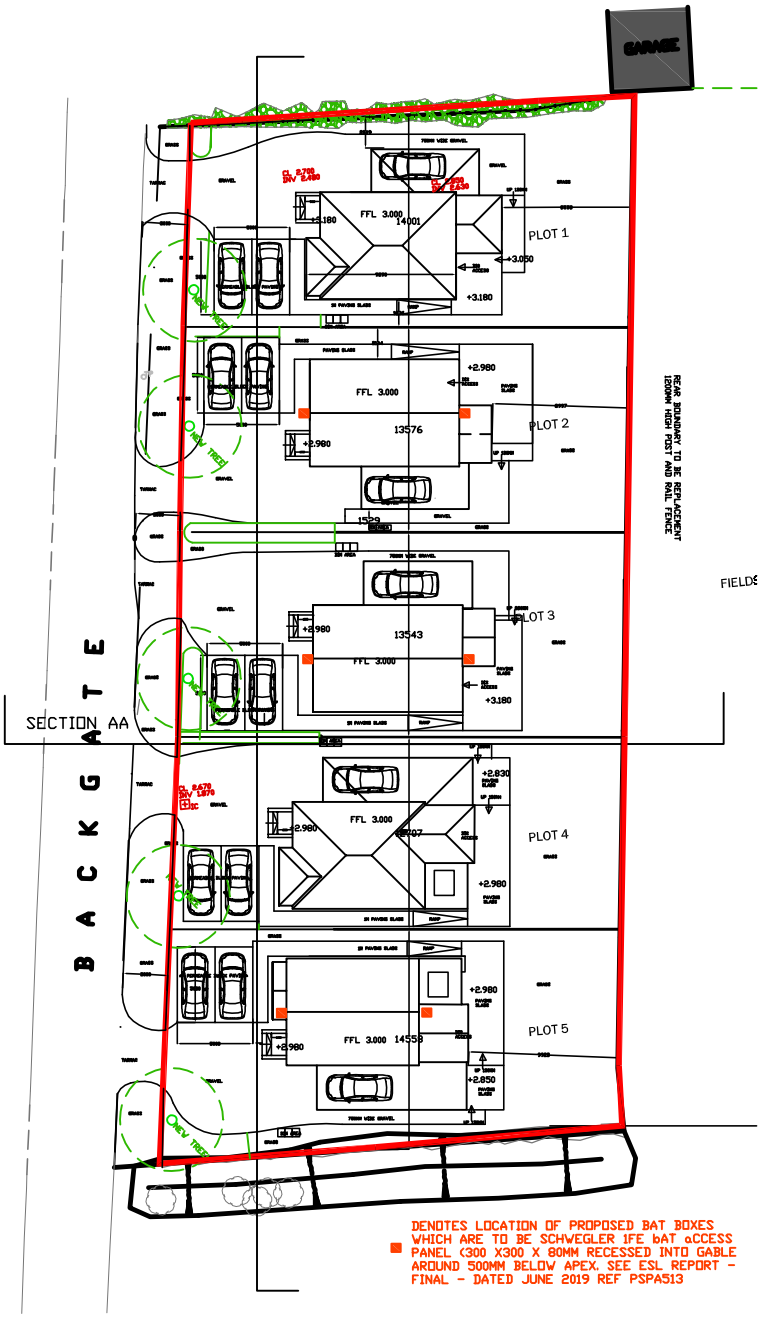

PROPOSED BLOCK PLAN 1-500 AT A4

Rev	Date	Detail
A	17/12/20	ROAD VERGE INCREASED TO 3M

I-LID DESIGN
INTERIOR DESIGN | ARCHITECTURE | PROJECT MANAGEMENT
8 SUTCLIFFE ROAD, WITTERING, PETERBOROUGH, PE8 6AY
Tel: 07588 441751 info@i-lid.co.uk
www.i-lid.co.uk

Client: AC BUILDING (PBORO) LTD

Job Title: PROPOSED 5NO DWELLINGS
LAND AT 22 BACKGATE
COWBIT
LINCS

Scale: AS NOTED @ A4 Date: 26/08/20

Drawing Title
PROPOSED BLOCK PLAN

Drawing No.
381SK01-10 Revision A

ALL DRAWINGS ARE THE COPYRIGHT OF I-LID DESIGN