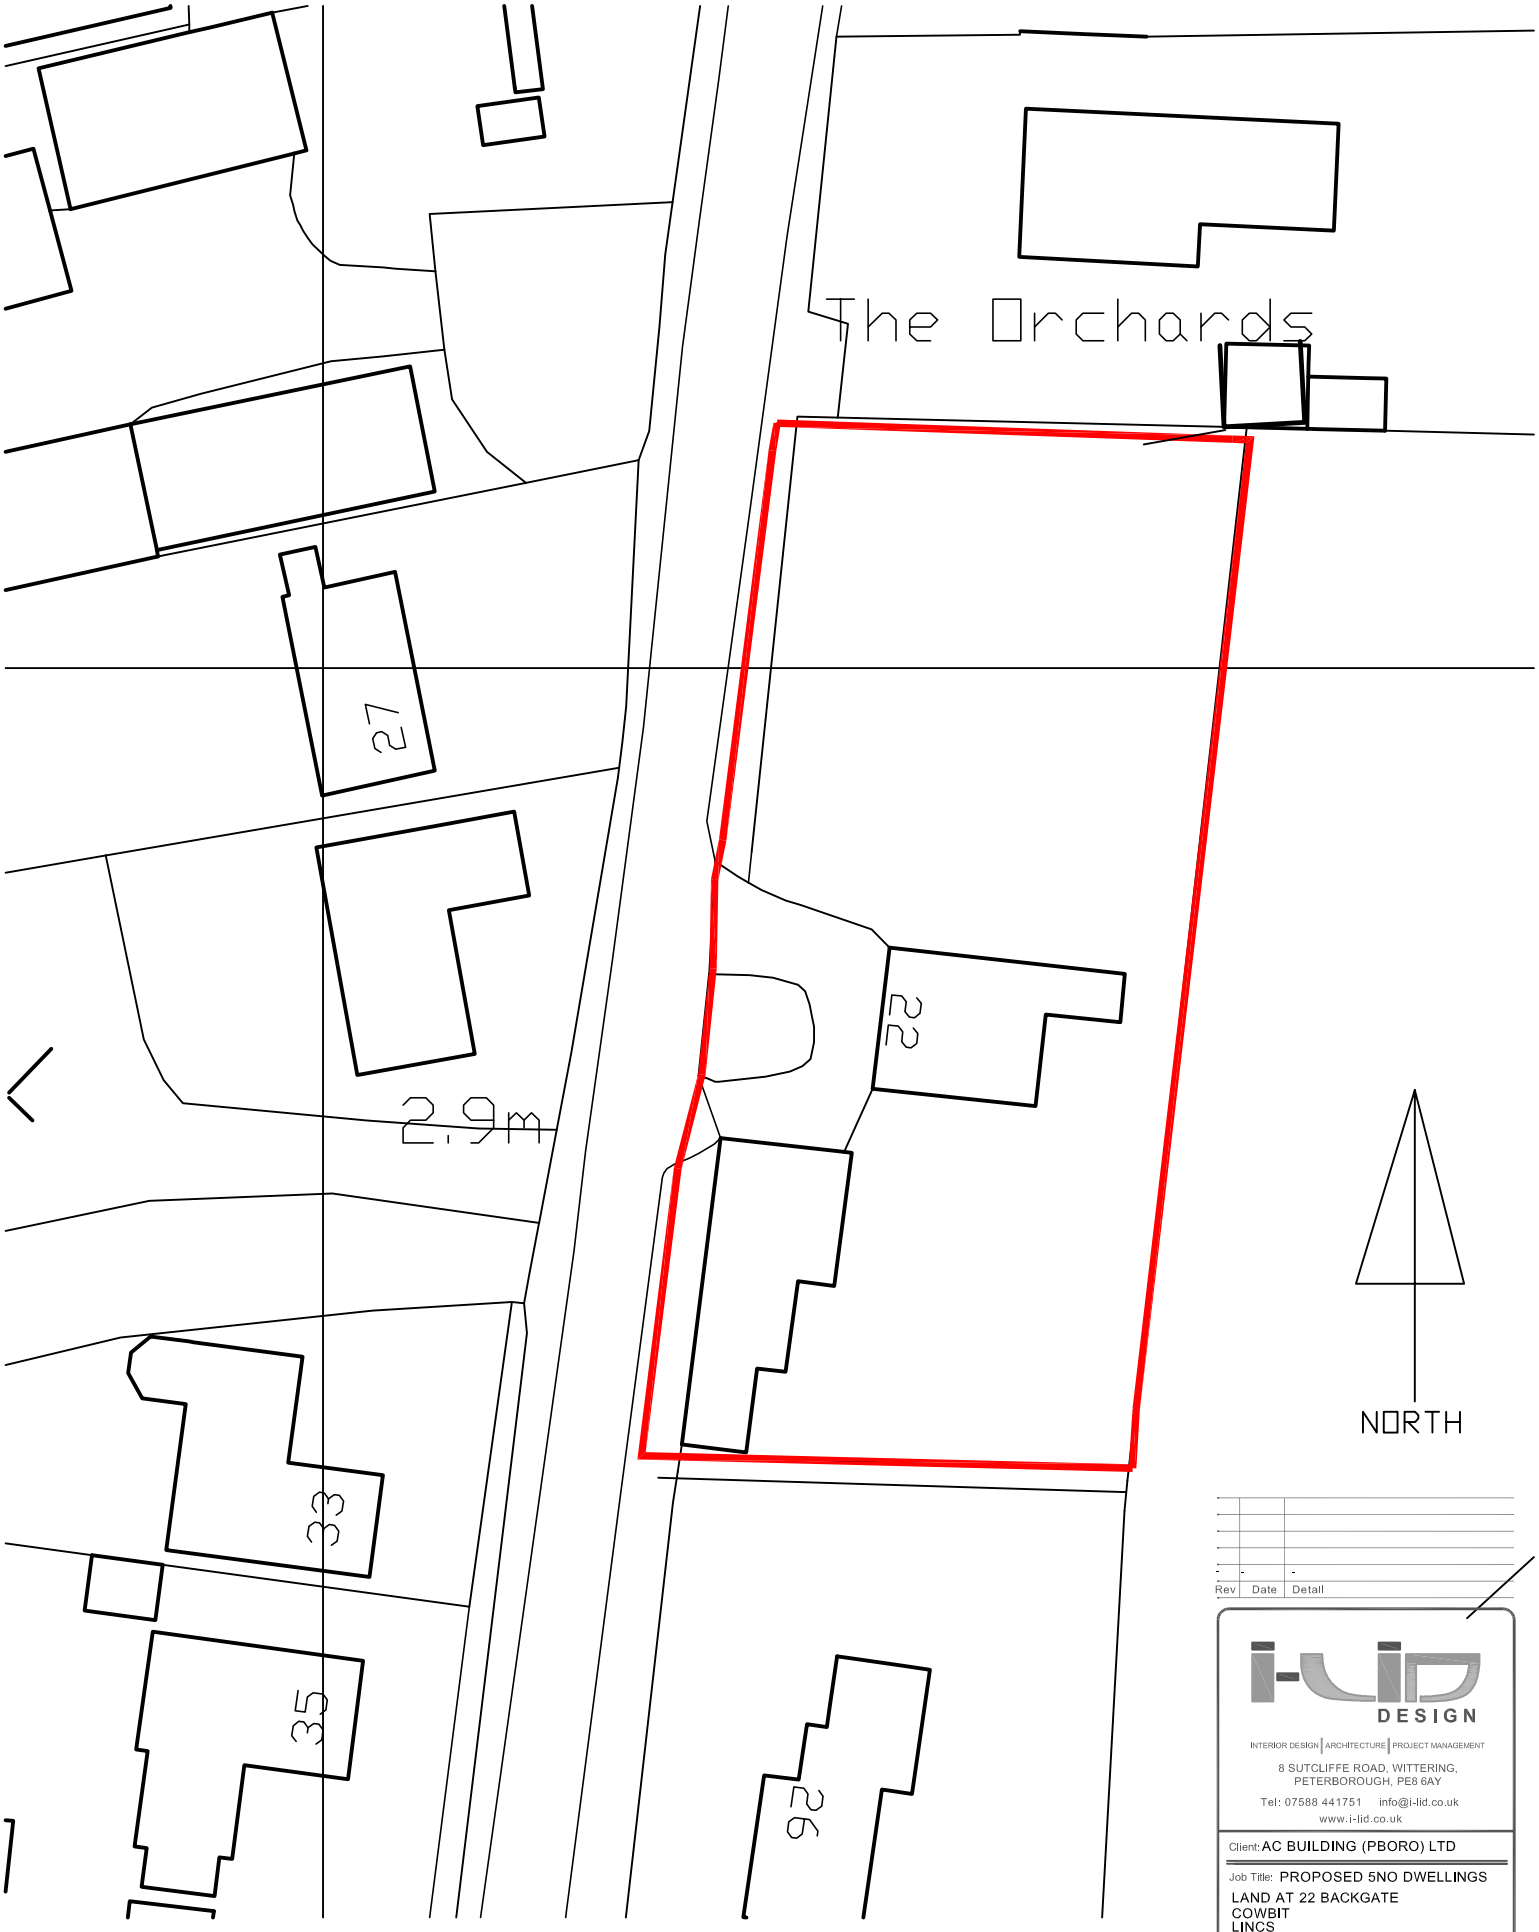


Rev	Date	Detail
-	-	-

i-LID DESIGN

INTERIOR DESIGN | ARCHITECTURE | PROJECT MANAGEMENT

8 SUTCLIFFE ROAD, WITTERING,
PETERBOROUGH, PE8 6AY
Tel: 07588 441751 info@i-lid.co.uk
www.i-lid.co.uk

Client: AC BUILDING (PBORO) LTD

Job Title: PROPOSED 5NO DWELLINGS
LAND AT 22 BACKGATE
COWBIT
LINCS

Scale: 1-500 @ A4 Date: 26/08/20

Drawing Title
EX BLOCK PLAN

Drawing No.
381SD03 Revision -

ALL DRAWINGS ARE THE COPYRIGHT OF I-LID DESIGN