

SCALE 1:200

0 5 10 15

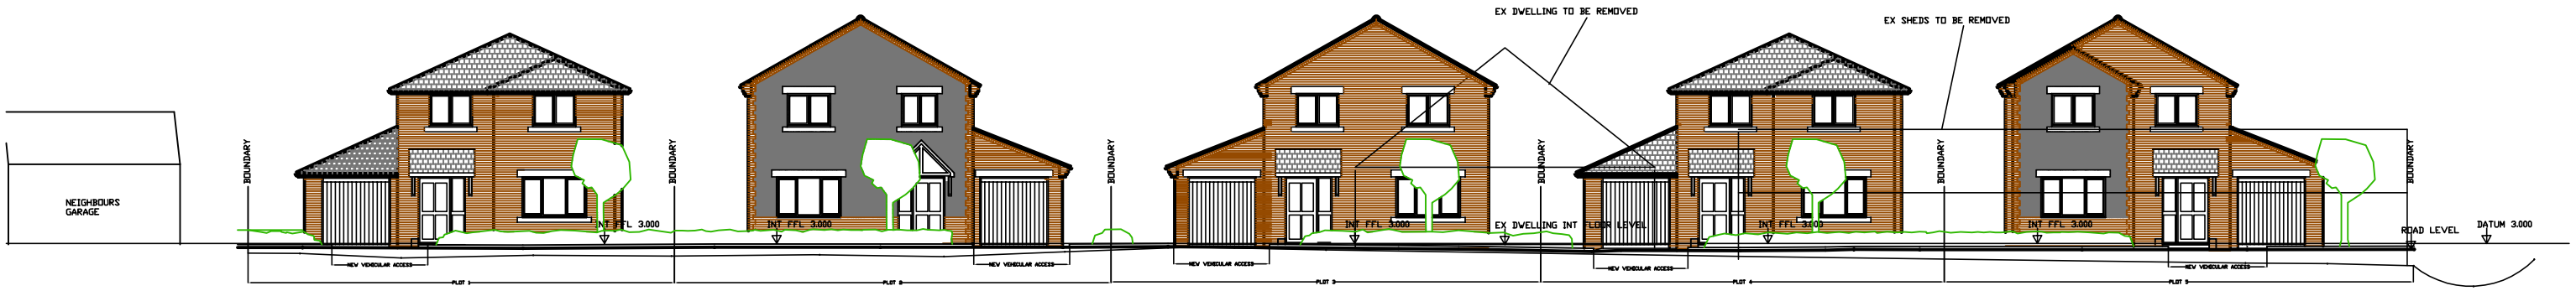


STREET VIEW FROM THE ROAD

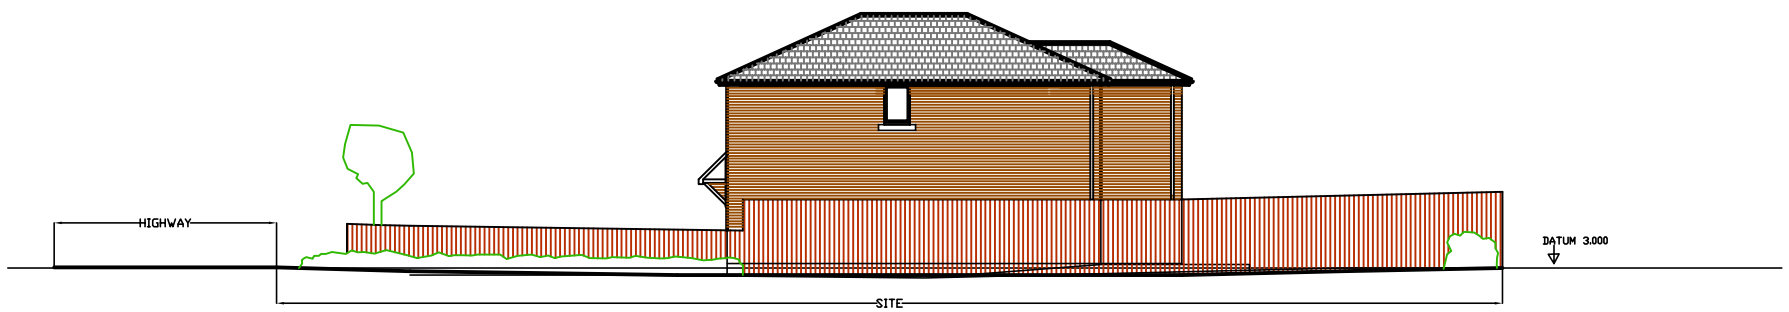


SITE SECTION AA

| Rev | Date | Detail |
|---|---|---|
| - | - | - |

i-LID DESIGN
INTERIOR DESIGN | ARCHITECTURE | PROJECT MANAGEMENT
8 SUTCLIFFE ROAD, WITTERING,
PETERBOROUGH, PE8 6AY
Tel: 07588 441751 info@i-lid.co.uk
www.i-lid.co.uk

Client: AC BUILDING (PBORO) LTD

Job Title: PROPOSED 5NO DWELLINGS
LAND AT 22 BACKGATE
COWBIT
LINCS

Scale: 1-200 @ A3 Date: 26/08/20

Drawing Title
STREET SCENE AND SITE SECTION AA

Drawing No.
381SK01-7 Revision -

ALL DRAWINGS ARE THE COPYRIGHT OF i-LID DESIGN