


Scale




72 BARRIER BANK  
COWBIT  
SPALOW  
LINES  
PE12 GAR

Side Elevation

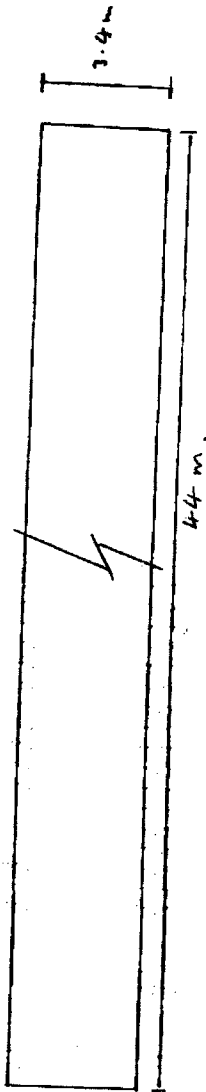

End Elevation

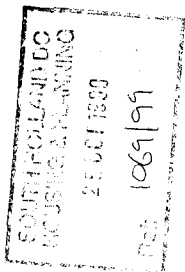


SOUTH HOLLAND DC  
HOUSING & PLANNING  
25 OCT 1999  
Ref: 1069/99



Scale 1:500

Drain

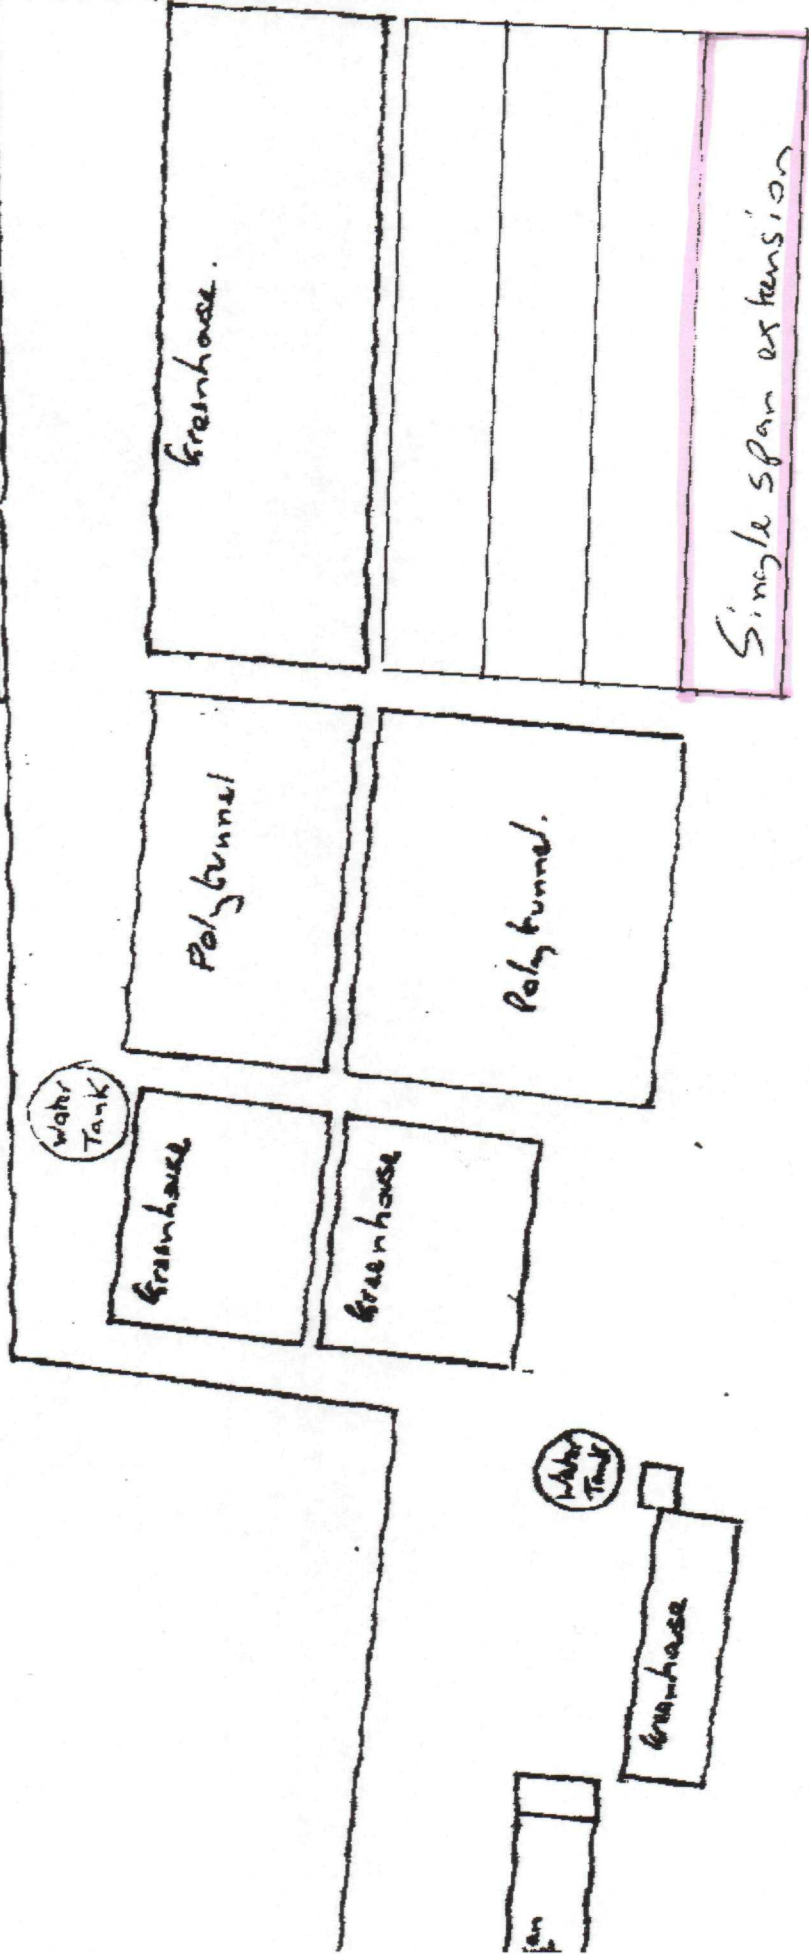

Drain