


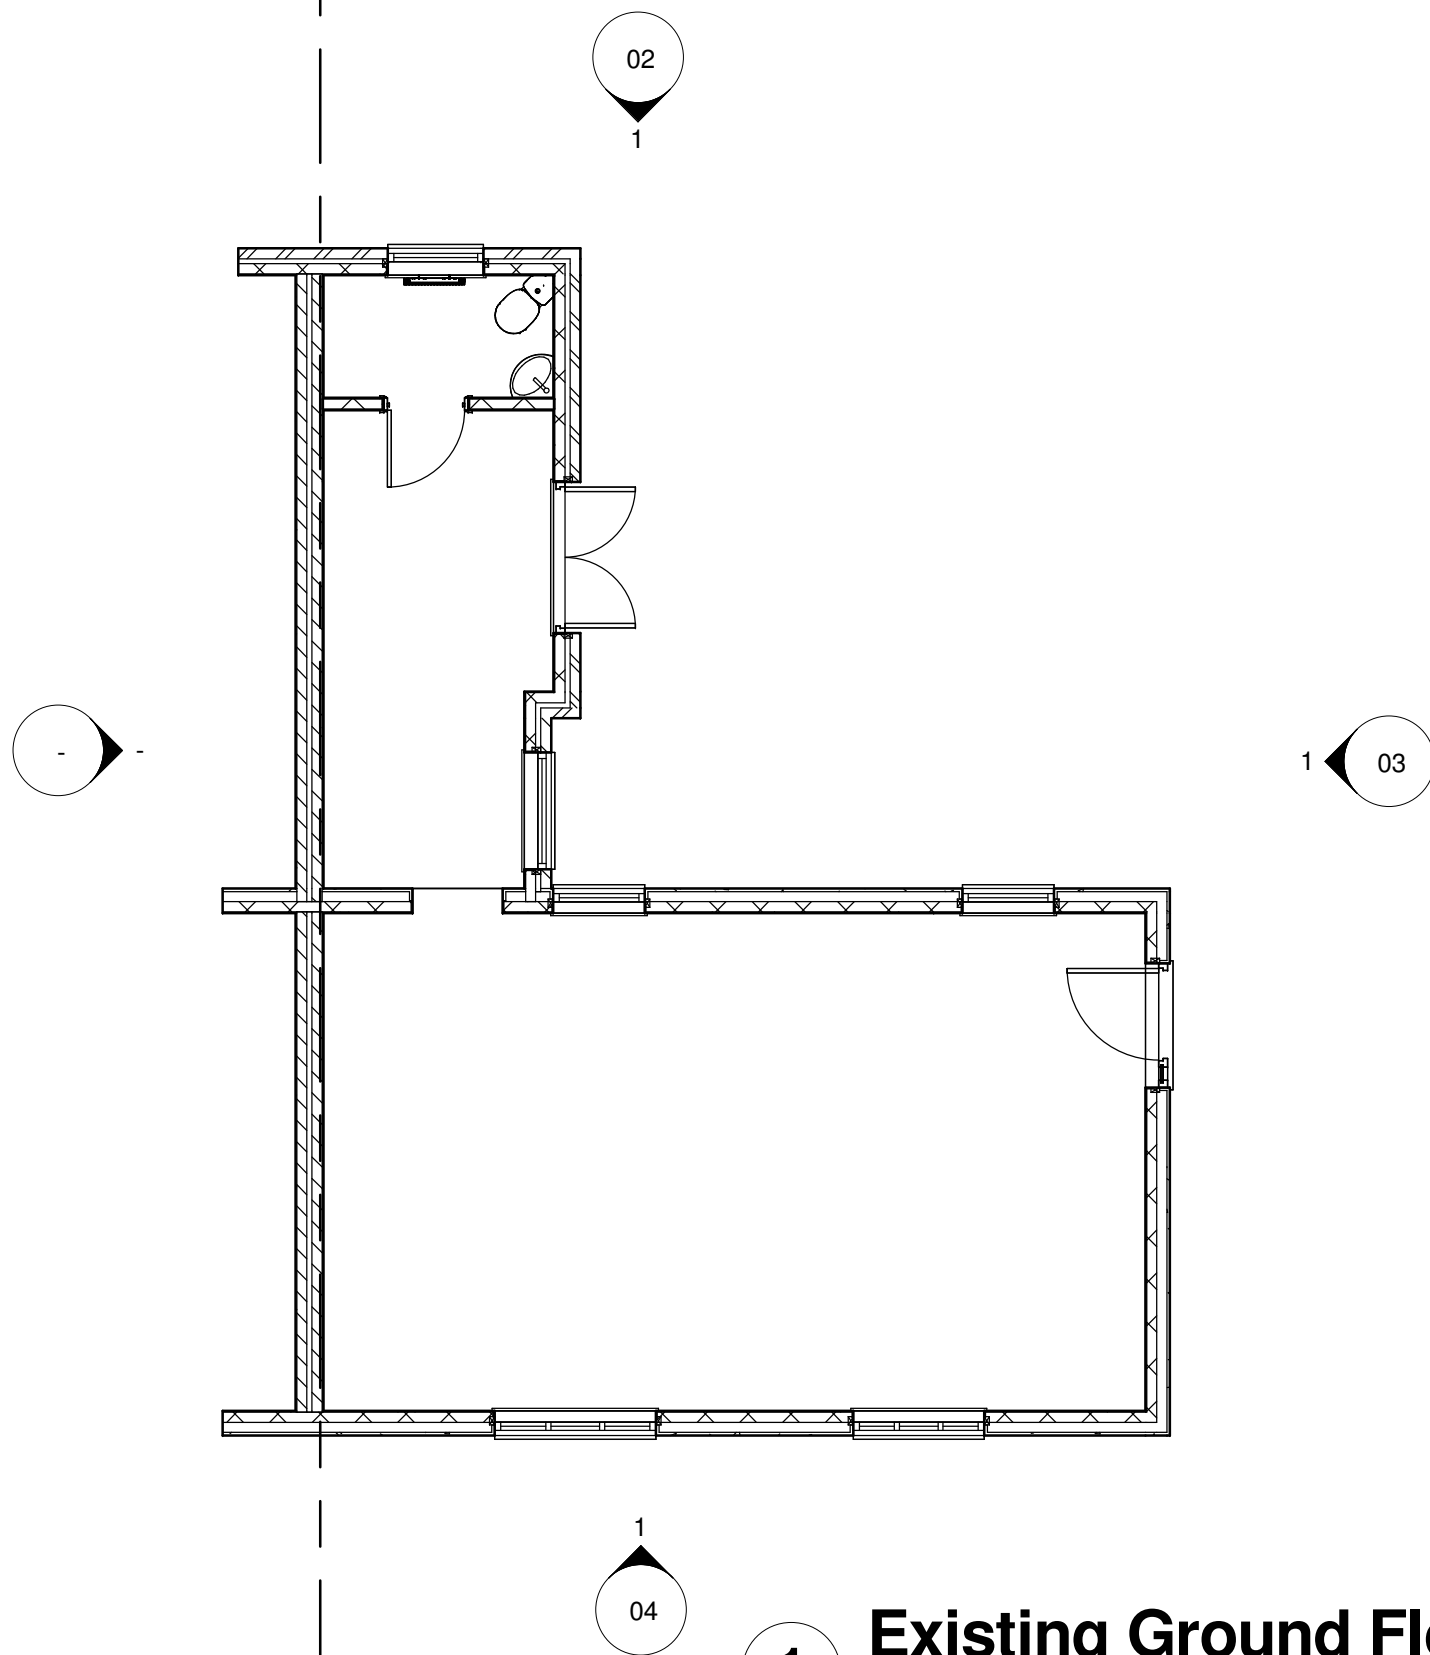

1 Existing Ground Floor
1 : 75

Rev.	Description	Date



CLIENT	Mrs R Turnball	PROJECT	Level Access Shower	Date	18/10/2016	Project number	758 Grant	Scale (@ A3)	1 : 75
ADDRESS	8 Parkin Road Cowbit PE12 6AN	SHEET	Existing Ground Floor	Drawn by	SG	DRAWING NUMBER	01	REV	