


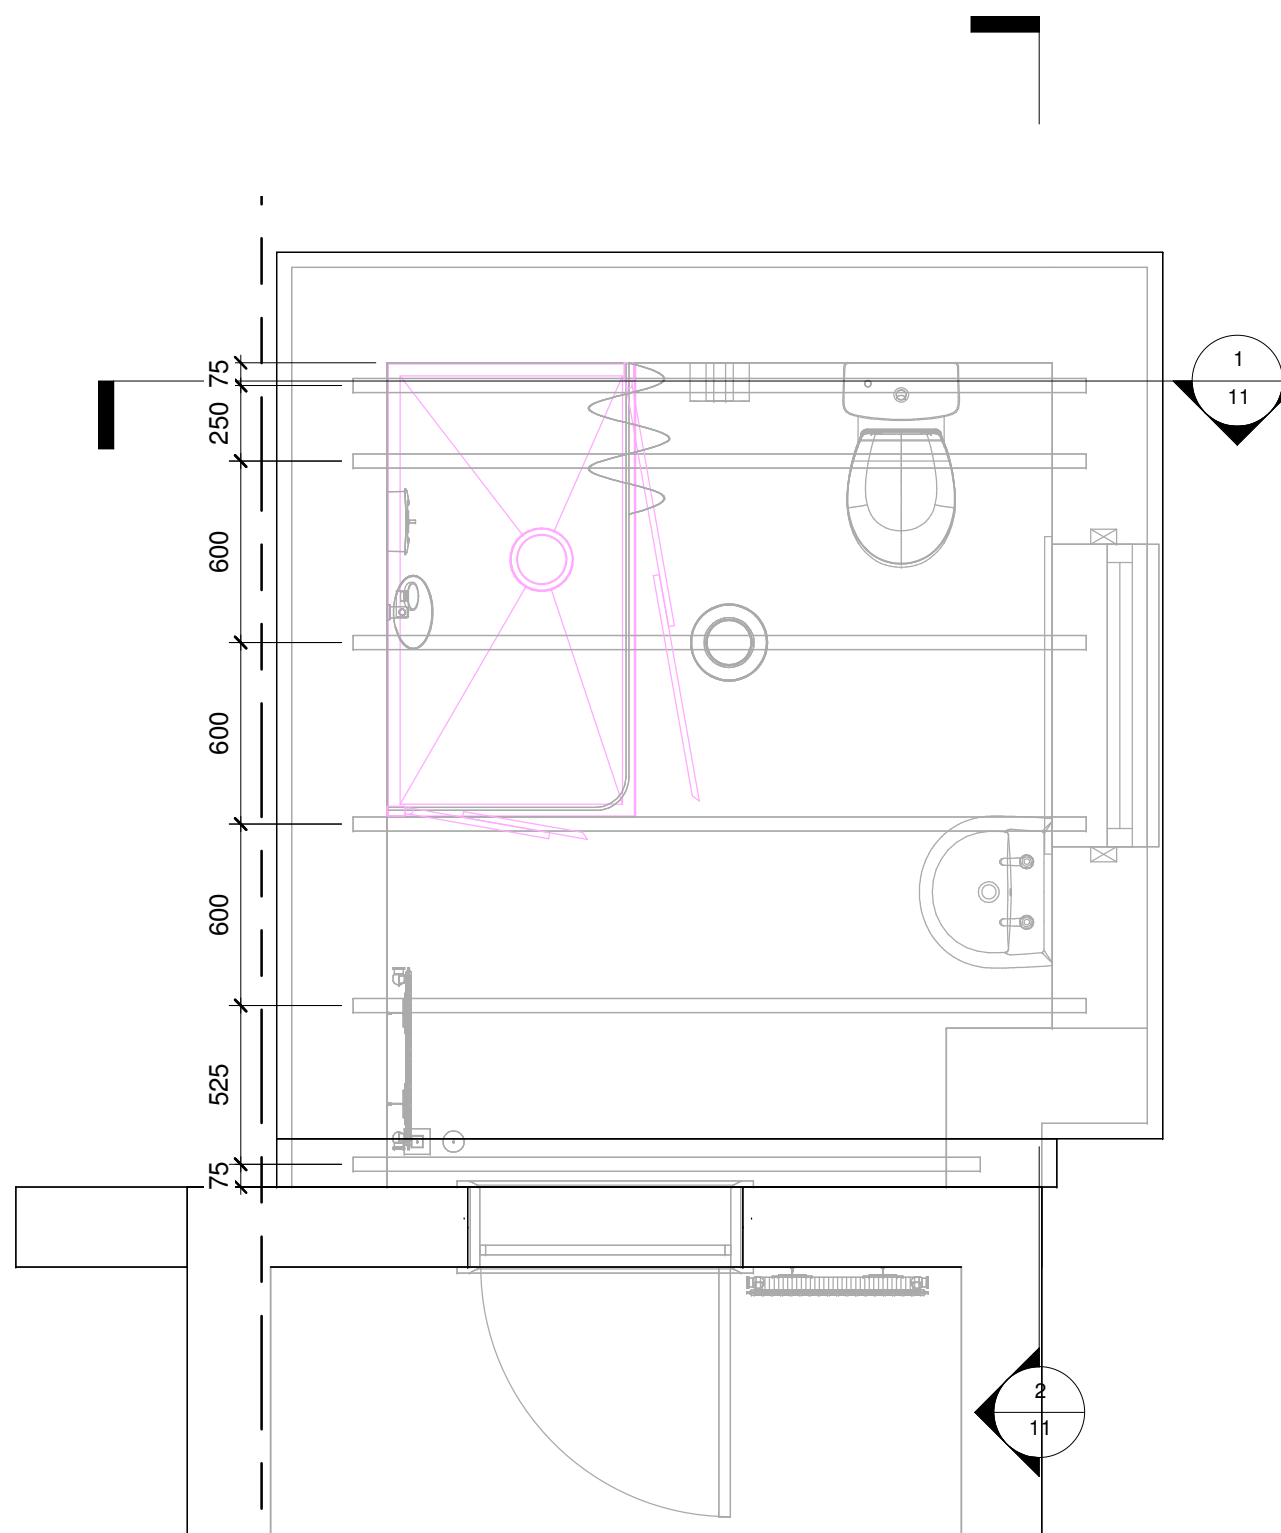

Rev.	Description	Date



CLIENT	Mrs R Turnbull	PROJECT	Level Access Shower	Date	18/10/2016	Project number	758 Grant	Scale (@ A3)	1 : 25
ADDRESS	8 Parkin Road Cowbit PE12 6AN	SHEET	Proposed Ground Ceiling	Drawn by	SG	DRAWING NUMBER	07	REV	