




2 Site Location Plan
1 : 2500

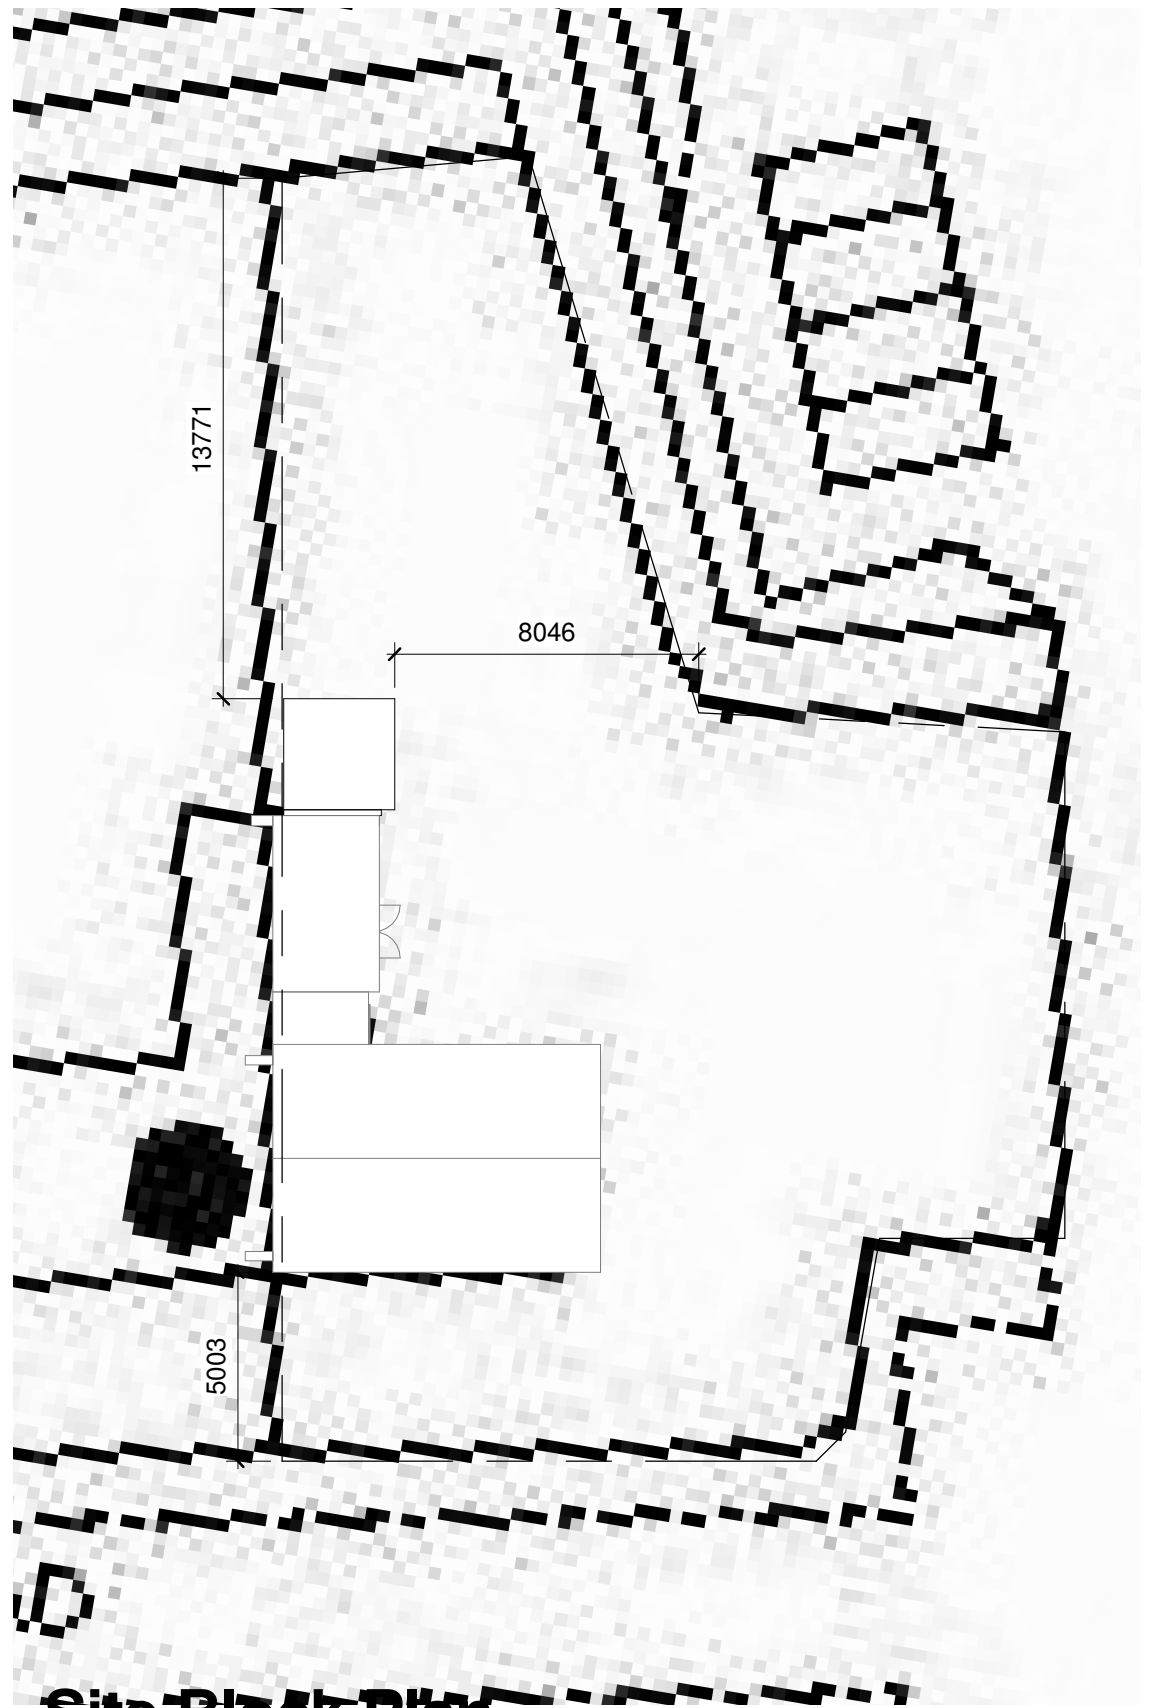

1 Site Block Plan
1 : 200

Rev.	Description	Date