




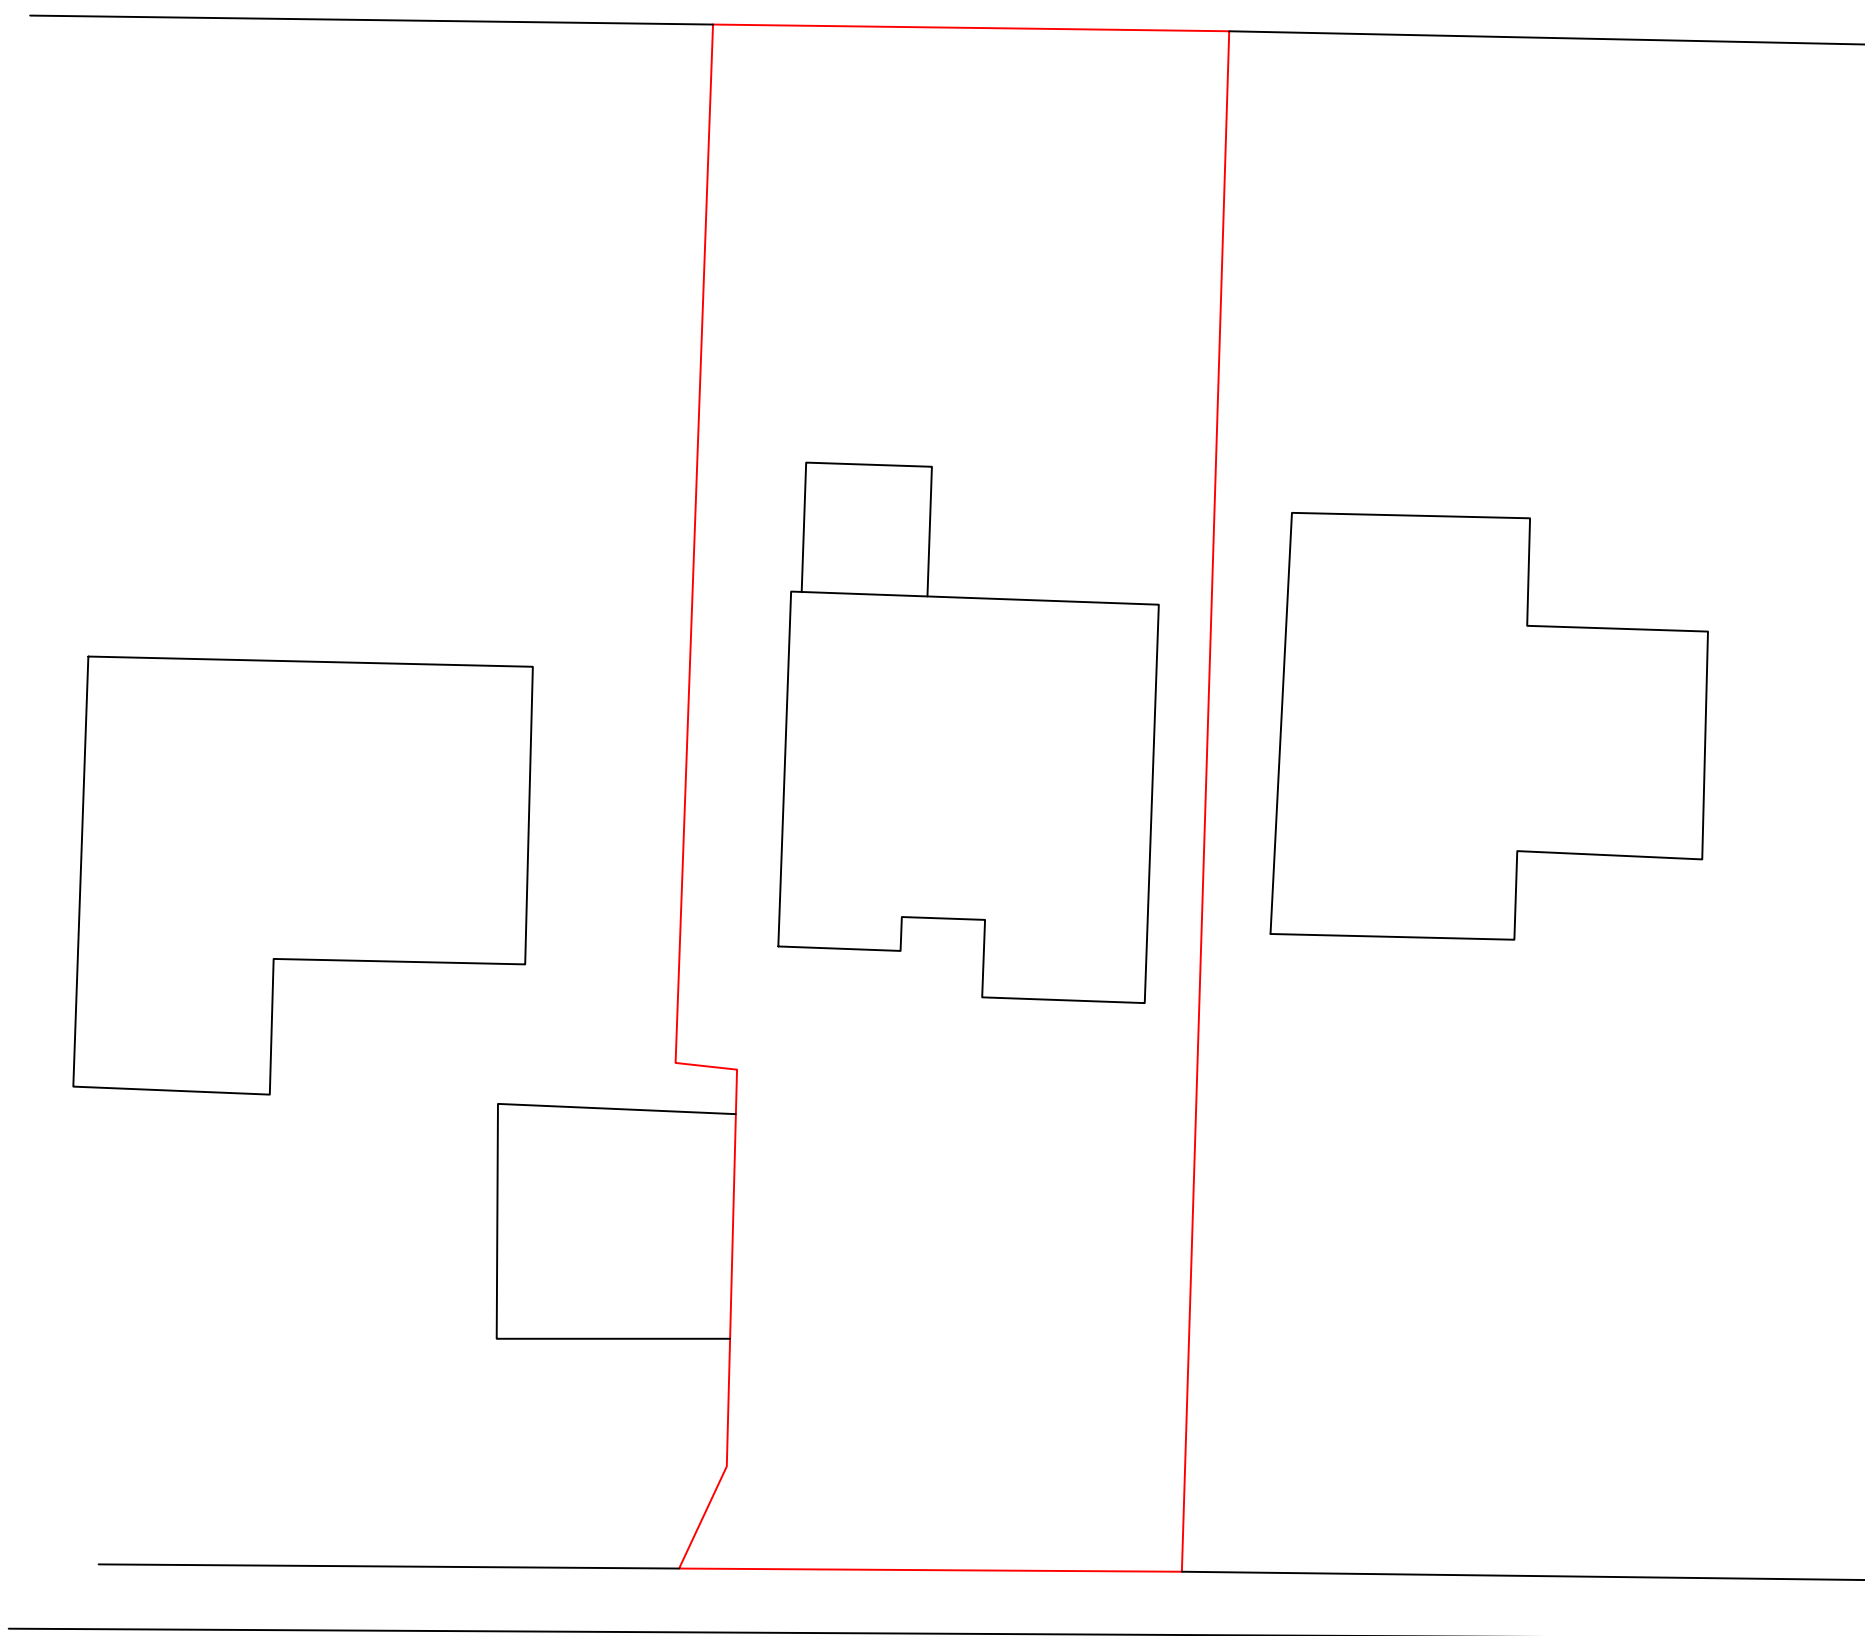

EXISTING BLOCK PLAN 1:200

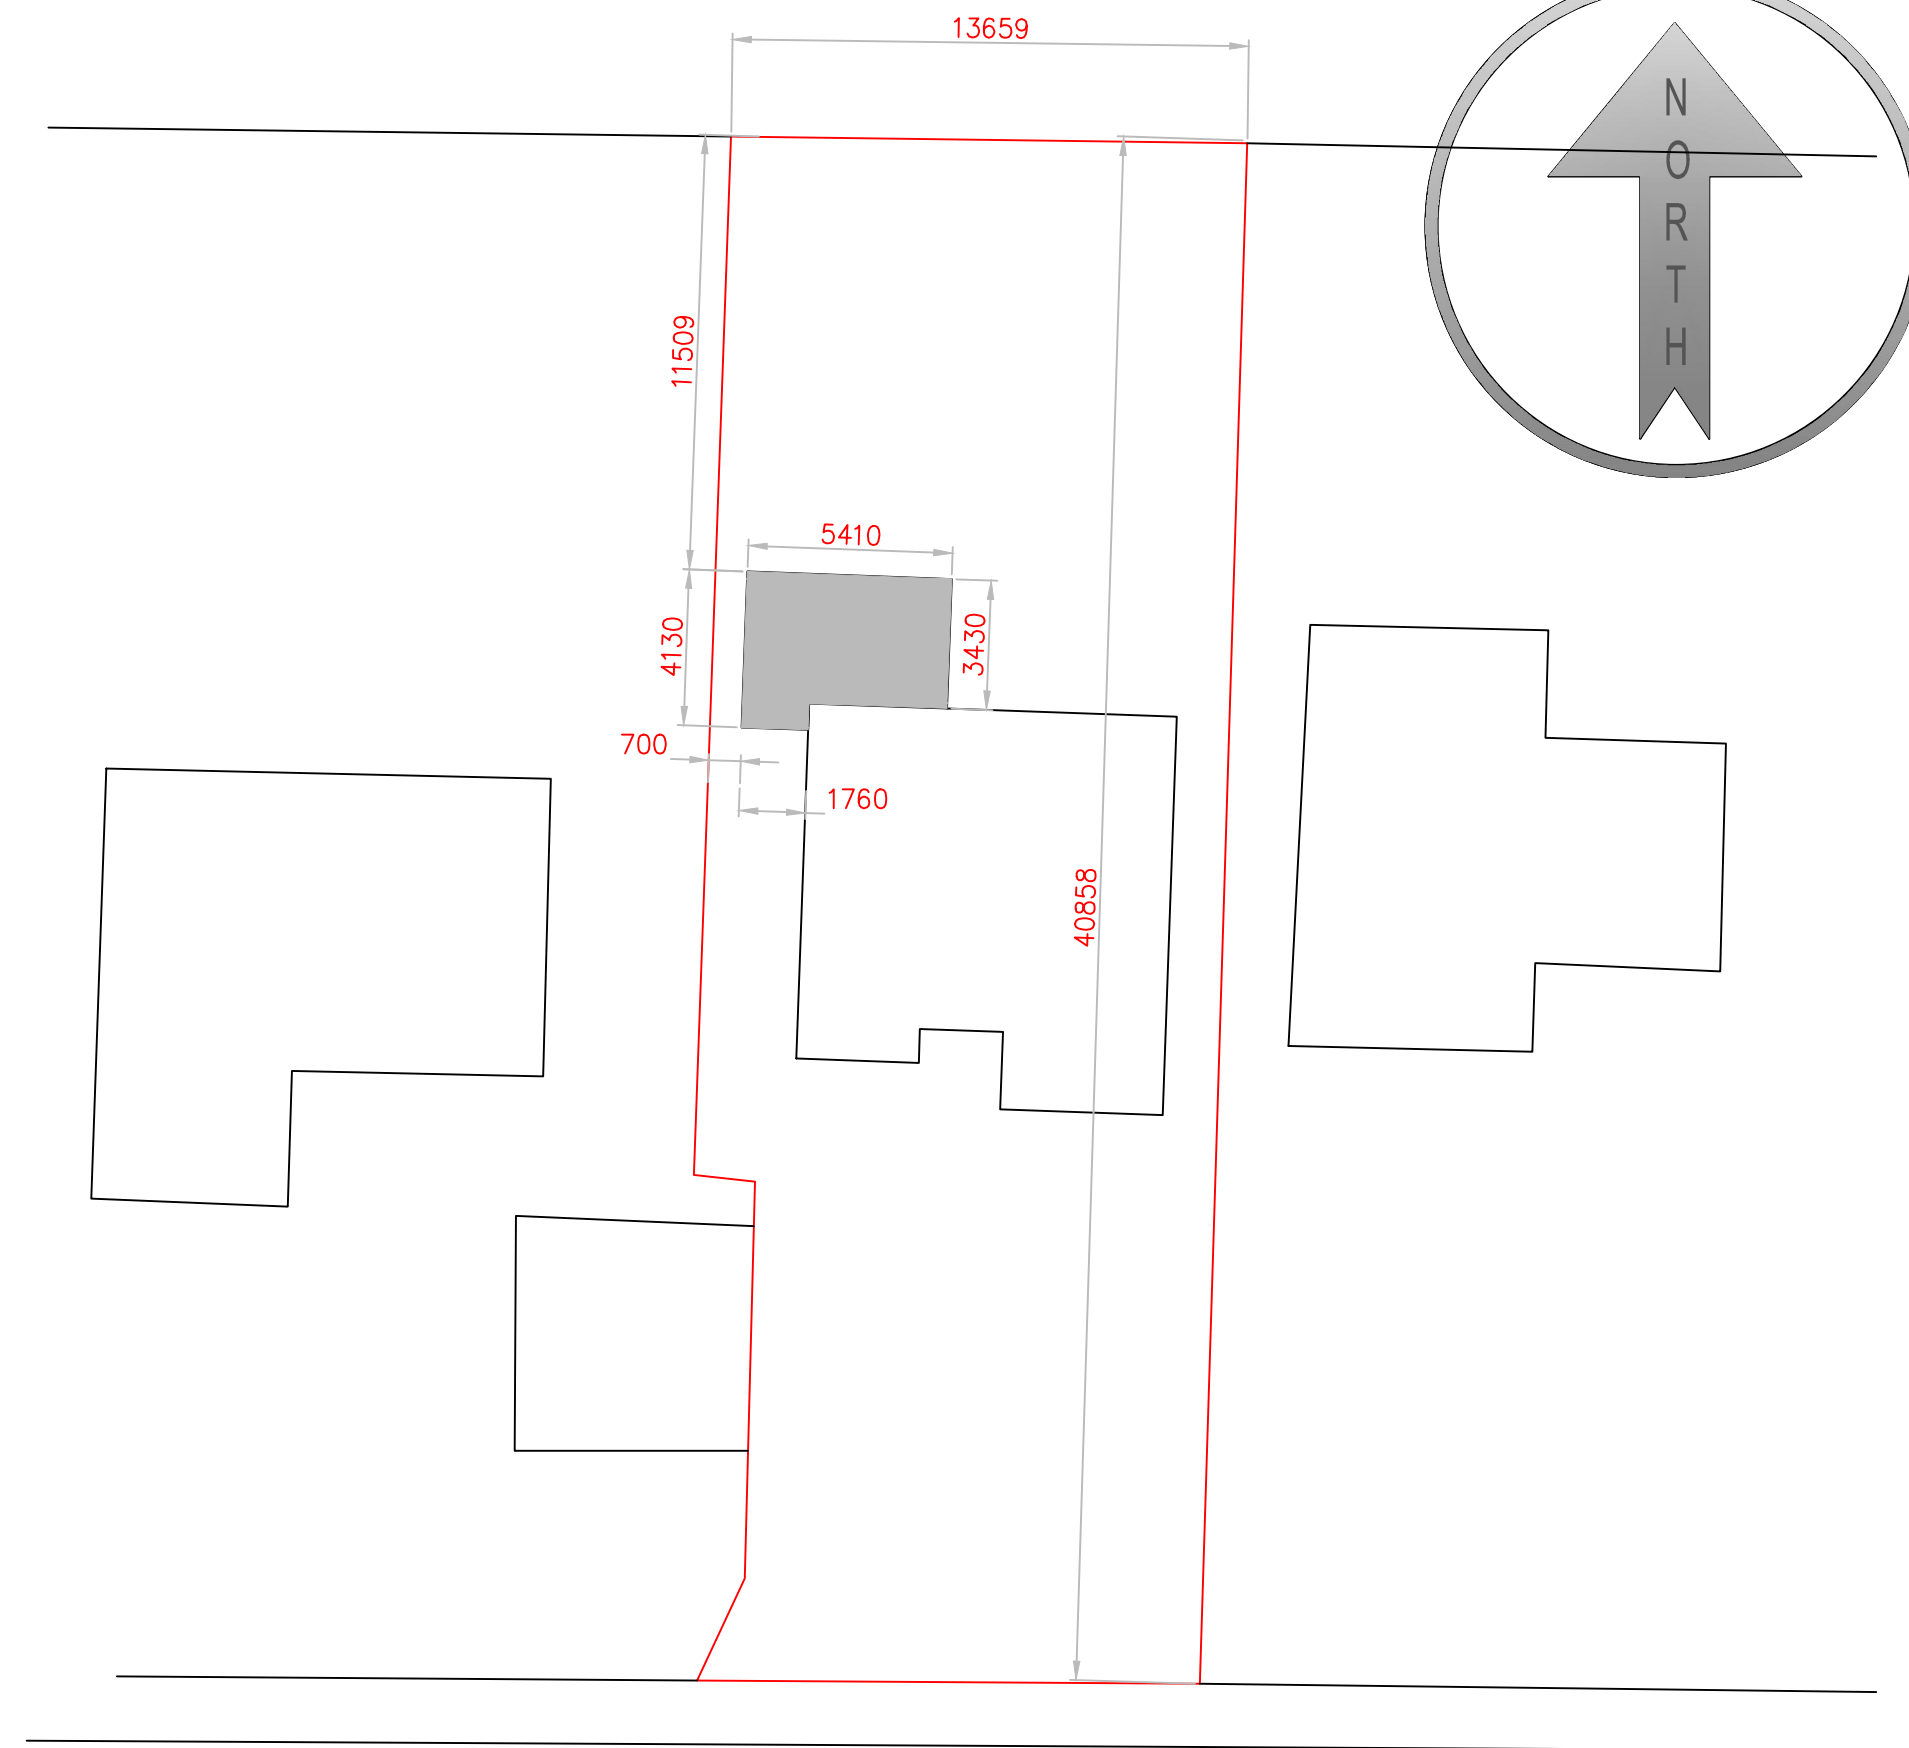

PROPOSED BLOCK PLAN 1:200

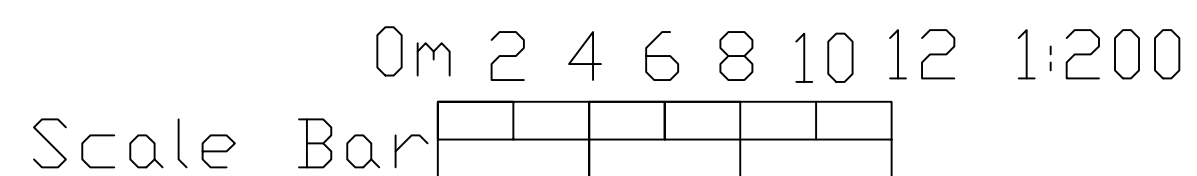

M.A.P.design
Architectural Services

Email: tonymap1@yahoo.co.uk
Tel: 07711537799

Project: Proposed Rear Extension

Address: 40 Stonegate, Cowbit PE12 6AH

Drawn: TP
Revision:

Scale: 1:200
Block Plans 005

Paper size: A2