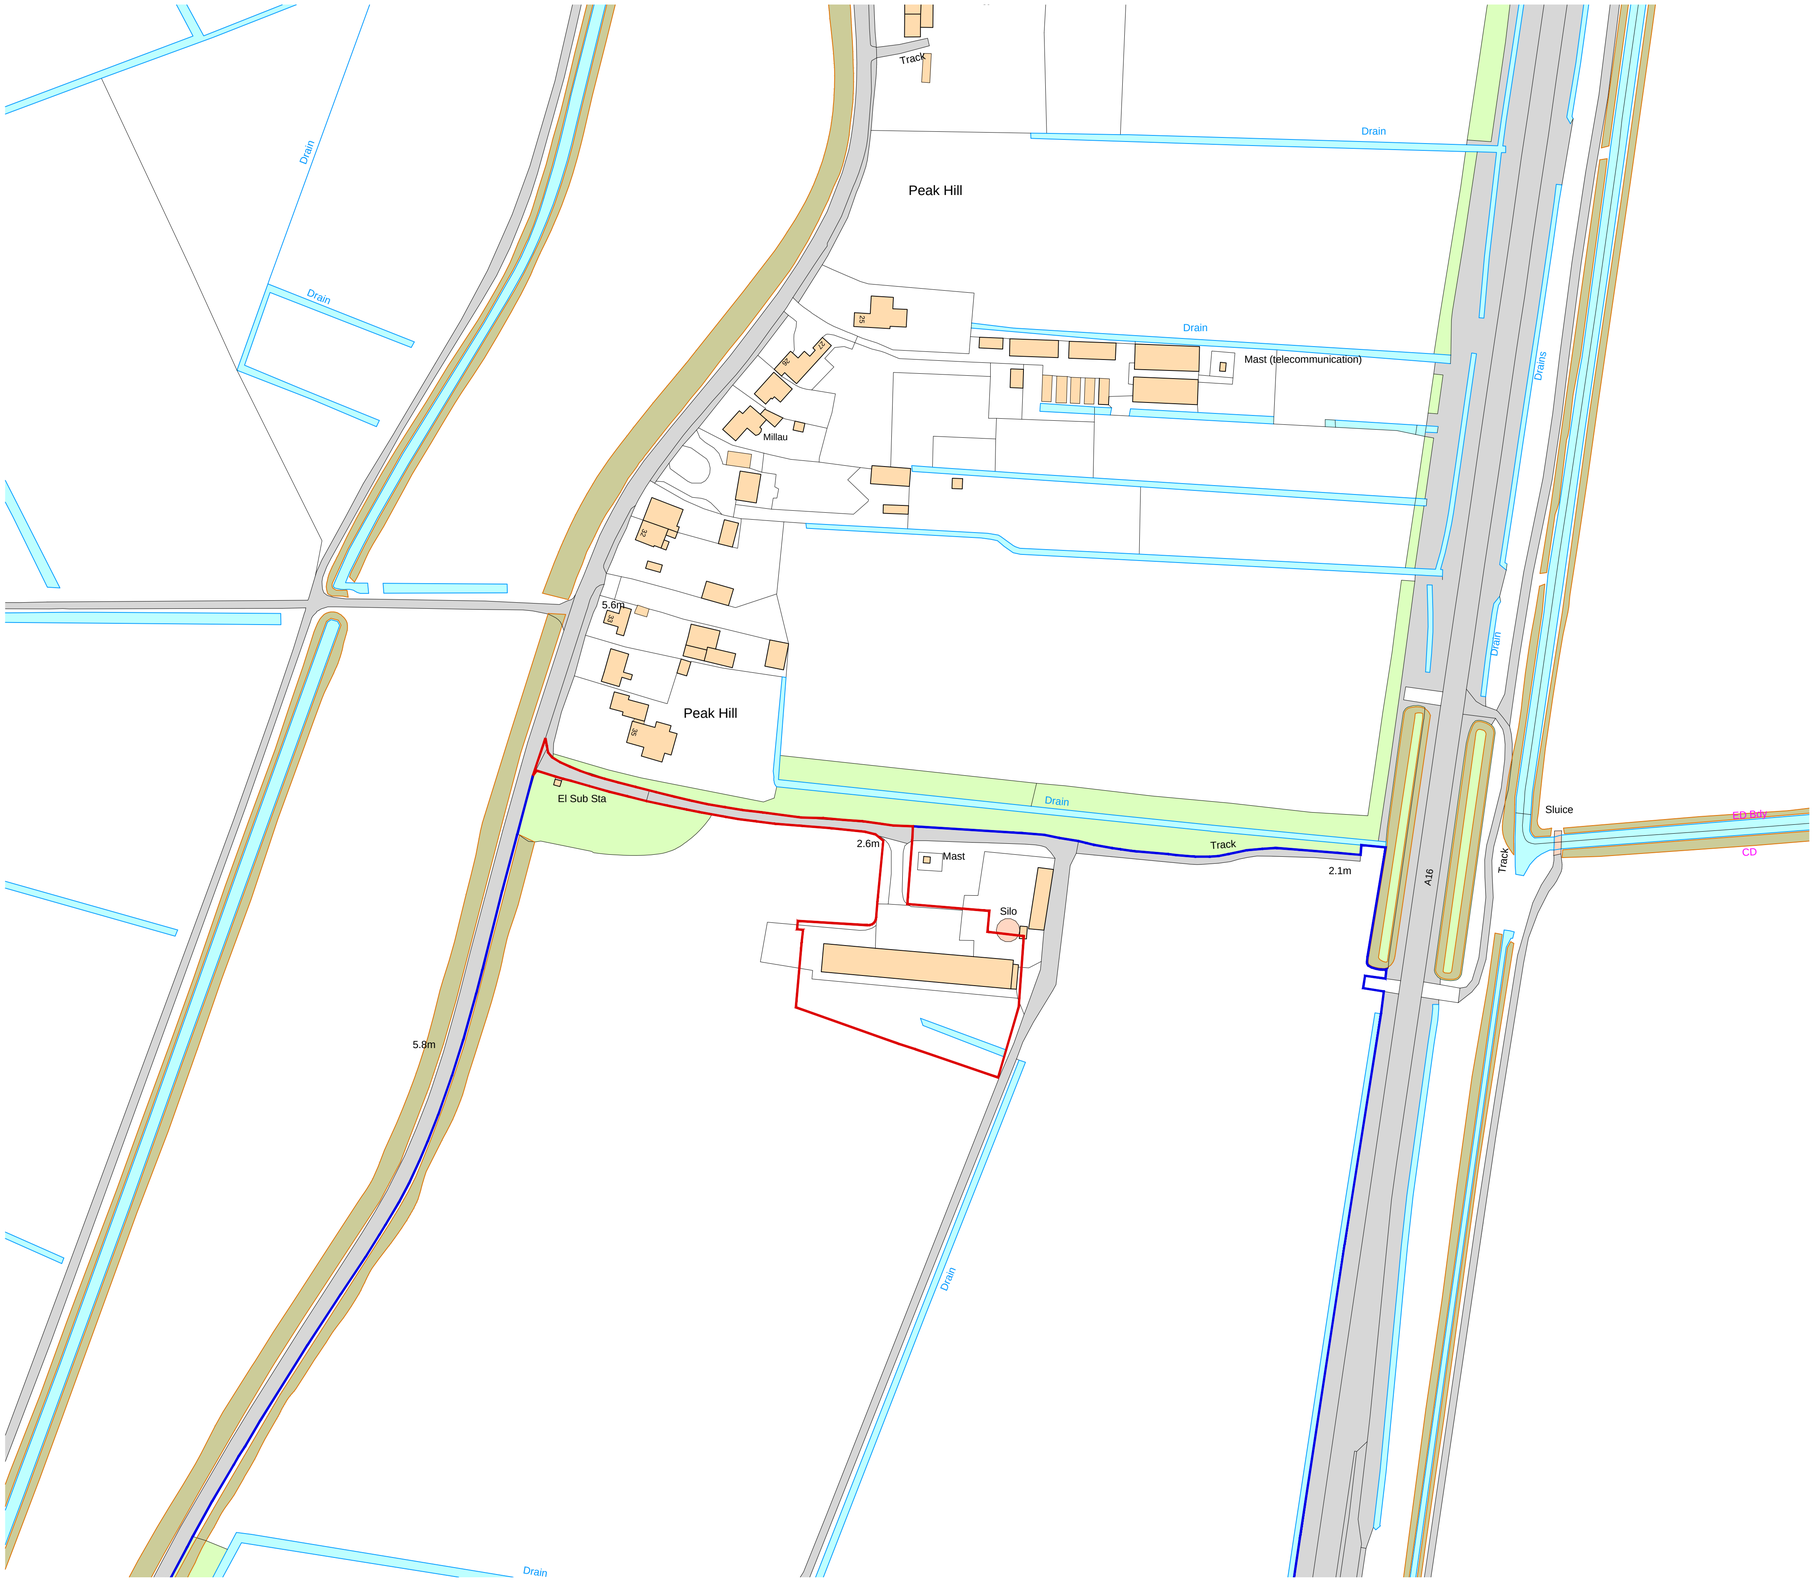


SITE LOCATION PLAN

1 : 1250

COPYRIGHT
Origin Design Studio has prepared and issued this document to the named client and associated professionals related to this project. Origin Design Studio retains ownership. We do not give permission for reproduction and editing without consultation and our approval.

GENERAL NOTES
This drawing is to be read in conjunction with all relevant Engineers, Architect's and specialists' drawings. Do not scale from this or any other Origin Design Studio drawing. All dimensions to be checked on site prior to construction or fabrication. Changes to specification are to contractors risk. All changes should be brought to the attention of the client/Building Control for approval. Please report any errors immediately.

Rev.	Description	Date	Checked / Rev. by
P01	Issued to LPA	30/11/2023	MJD / ORS

Client
J W E Banks Ltd

Project Title
Residential Development at Barrier Bank nr Peak Hill, Spalding

Site Details
Barrier Bank nr Peak Hill,
Spalding
PE6 0JL

Title
Site Location Plan

Drawing Number
J1958A-PL-01

Print Size
A1

Origin Design Studio Ltd
Brunel House,
Deepdale Enterprise Park, Nettleham
Lincoln LN2 2LL

T. 01522 405100
E. info@origindesignstudio.co.uk
www.origindesignstudio.co.uk

RIBA Chartered Practice