


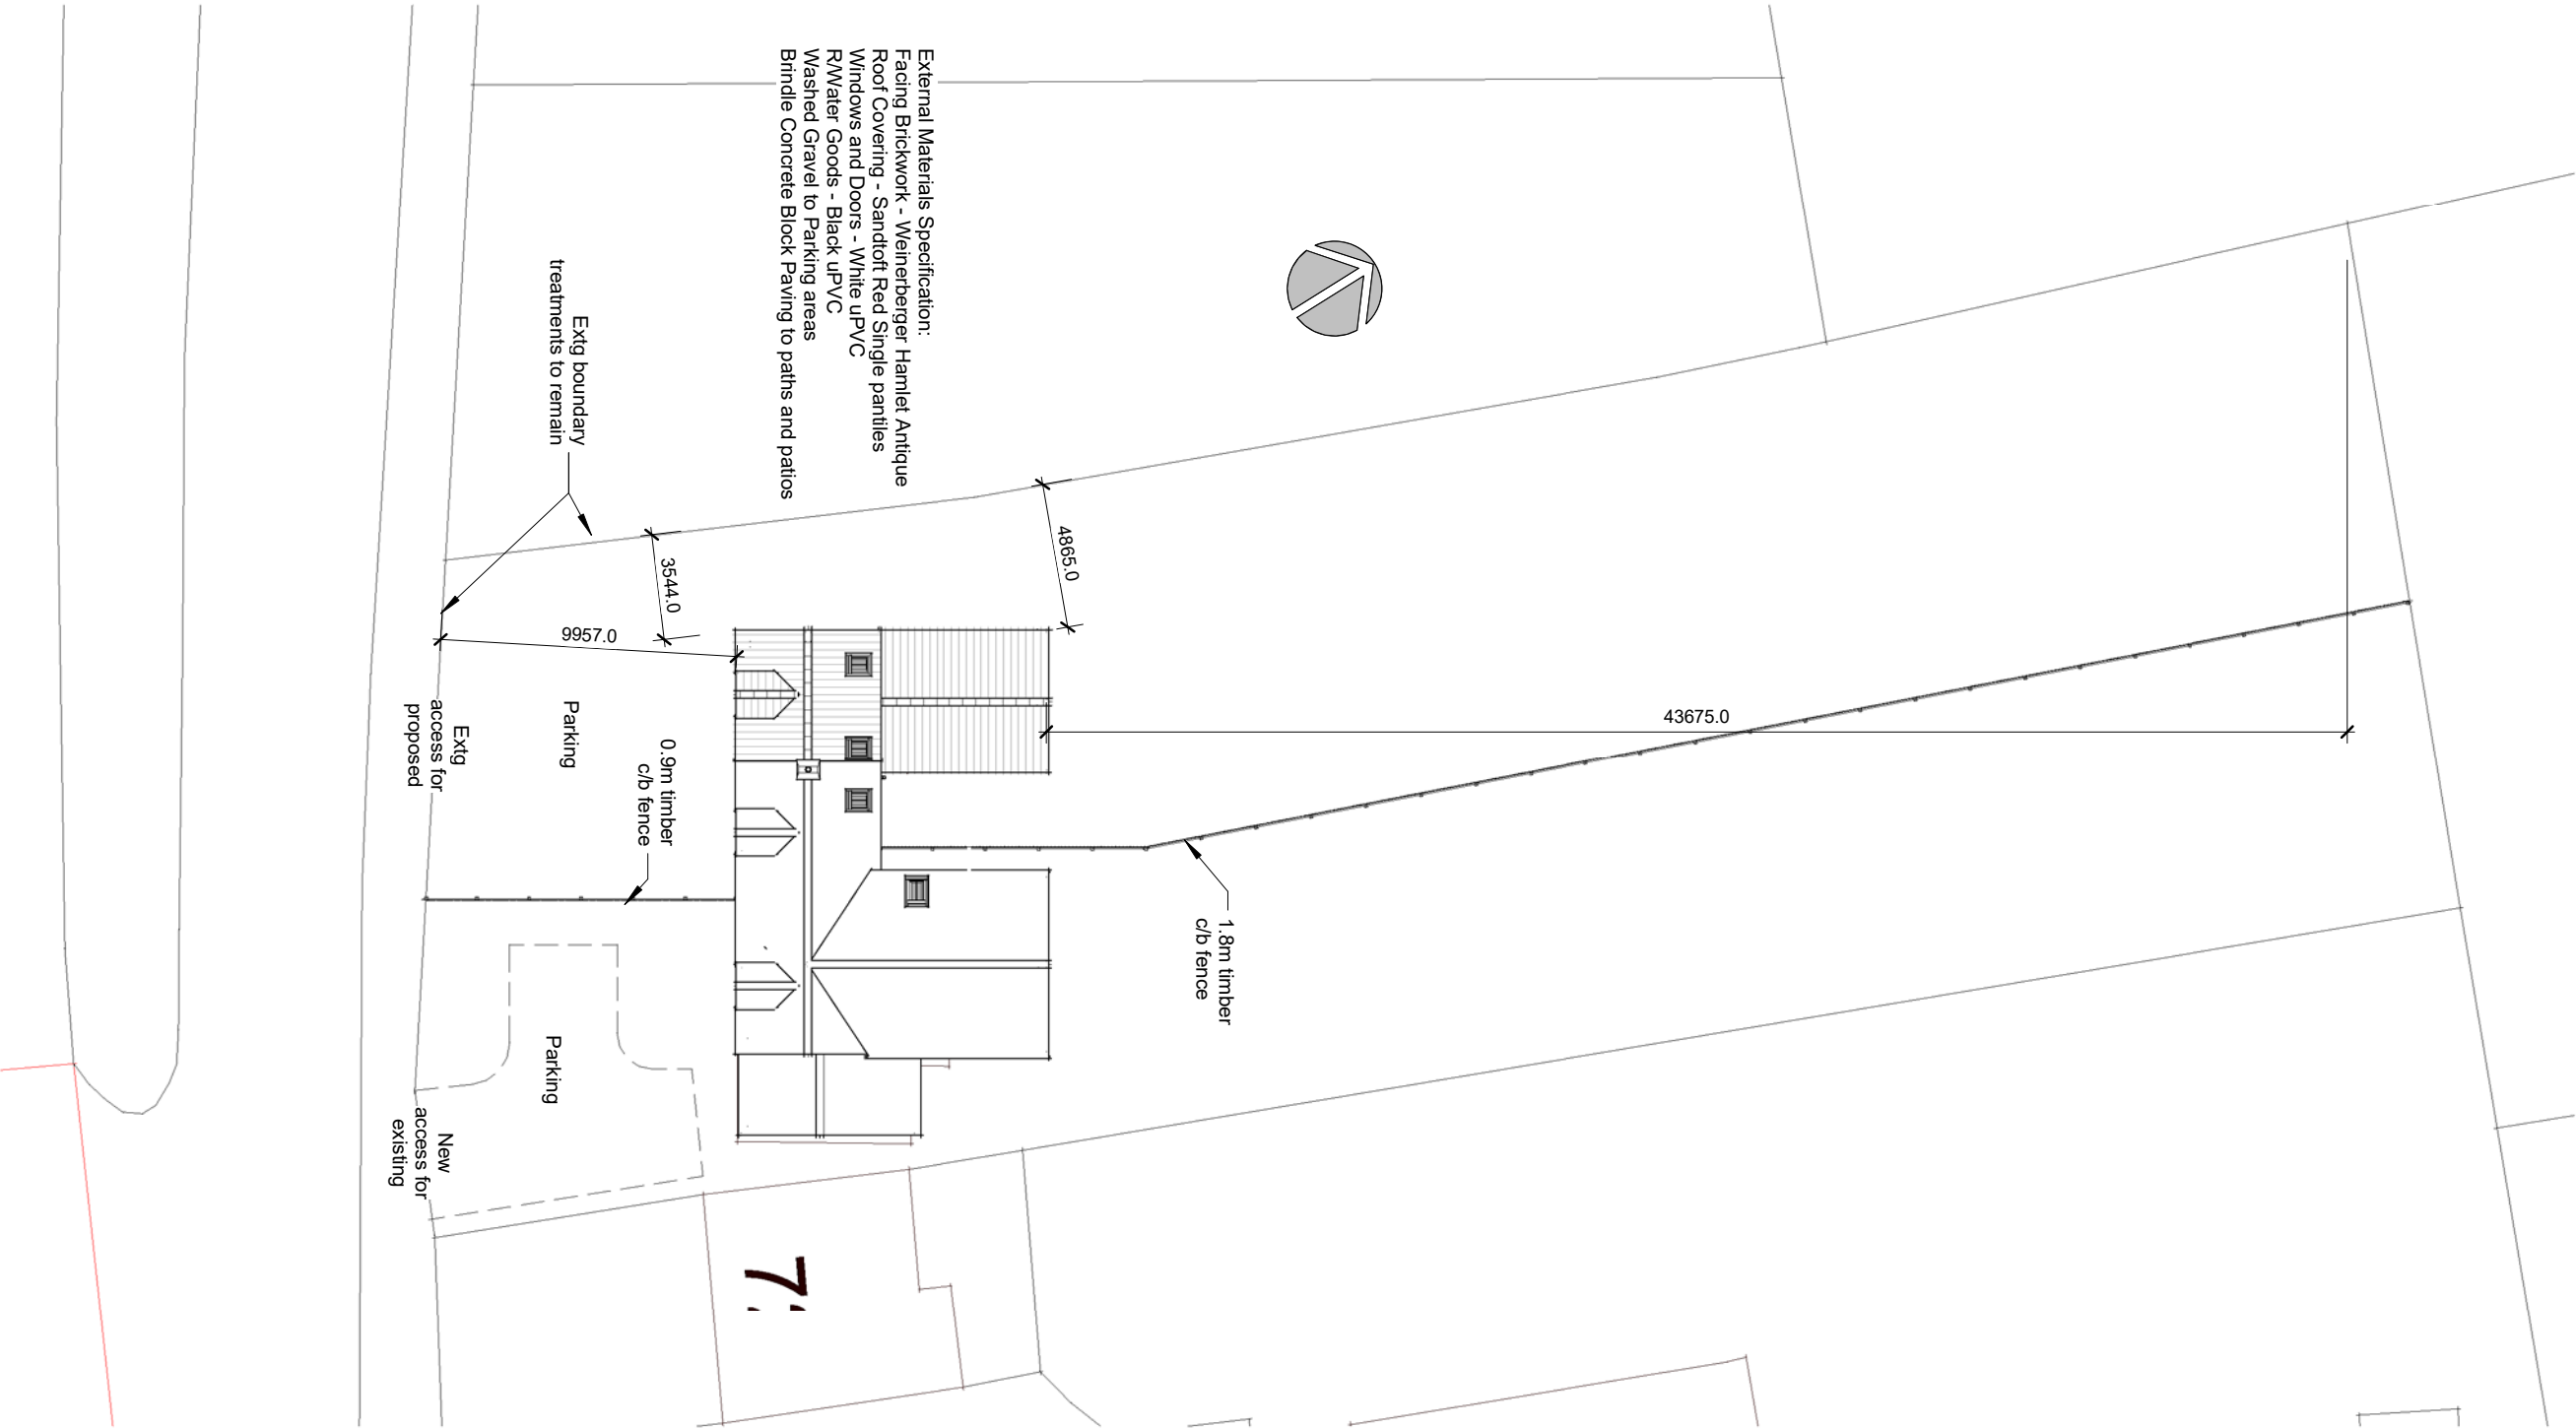

External Materials Specification:
Facing Brickwork - Weinberger Hamlet Antique
Roof Covering - Sandtiff Red Single panlies
Windows and Doors - White uPVC
RWWater Goods - Black uPVC
Washed Gravel to Parking areas
Brindle Concrete Block Paving to paths and patios

Site Block Plan

1 : 250