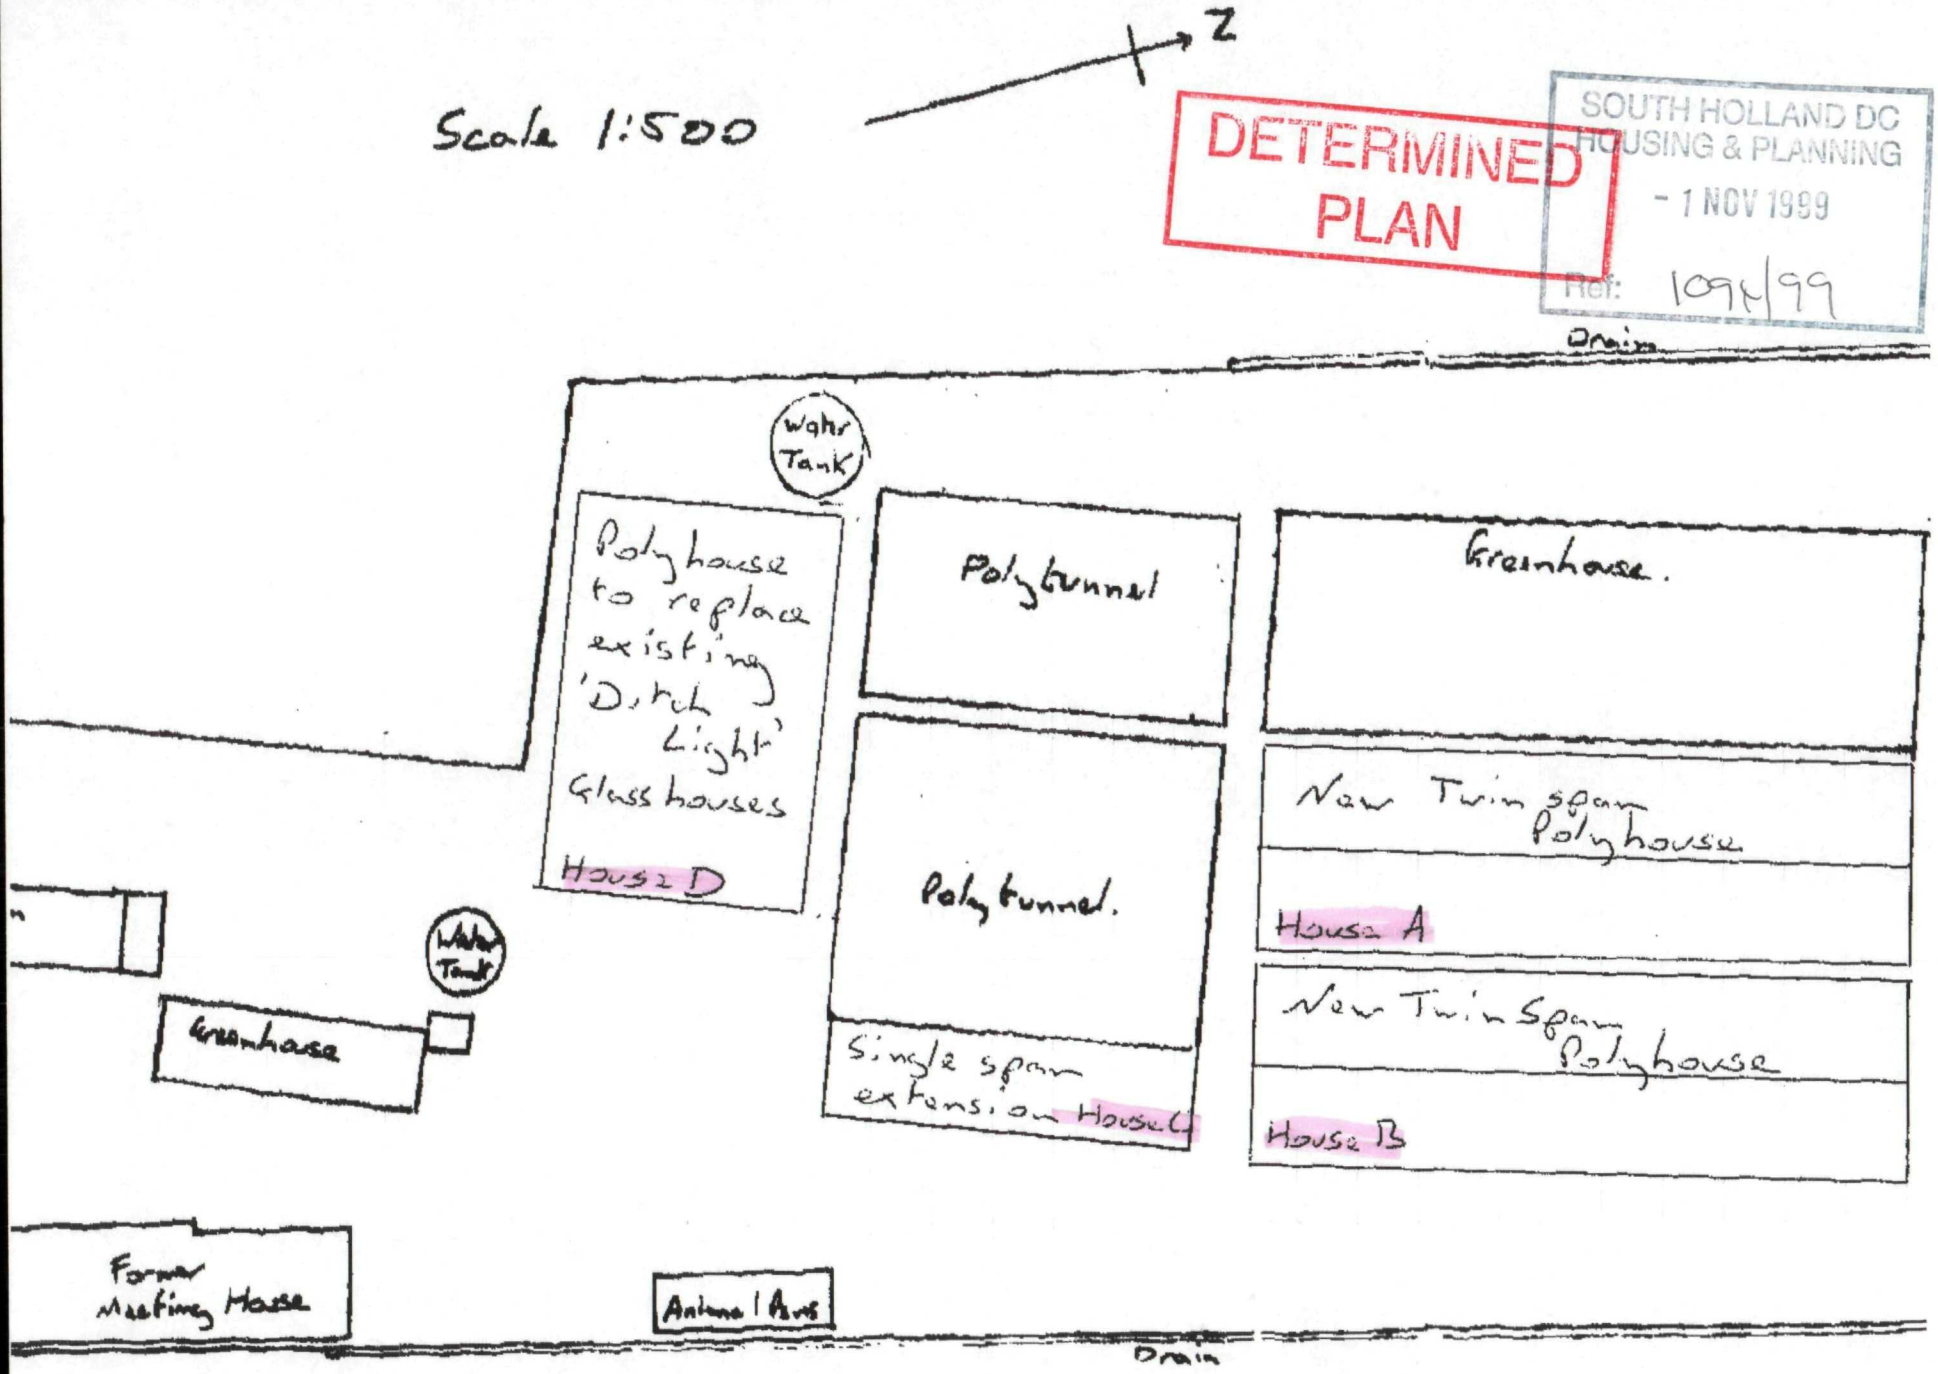
Scale 1:500
N
DETERMINED PLAN
SOUTH HOLLAND DC
HOUSING & PLANNING
- 1 NOV 1999
Ref: 1094/99
Drain
Water Tank
Polyhouse to replace existing 'Dutch Light' Glasshouses
House D
Polytunnel
Greenhouse.
New Twin span Polyhouse
House A
Polytunnel.
Single span extension House C
New Twin Span Polyhouse
House B
Water Tank
Greenhouse
Former Meeting House
Antenna / Aerial
Drain

Houses A & B

72 BARRIER BANK
COWBIT
SPALDING
LINCS
PE12 6AQ

Scale

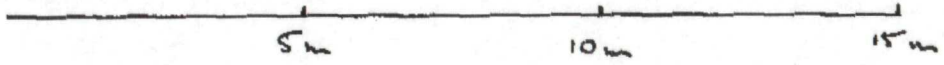

SOUTH HOLLAND DC
HOUSING & PLANNING
- 1 NOV 1999
Ref: 1094/99

Side Elevation

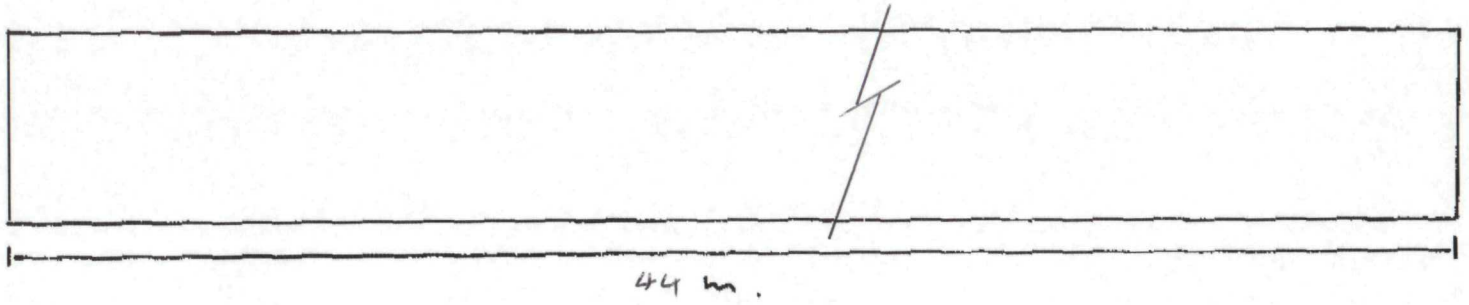

DETERMINED
PLAN

End Elevation

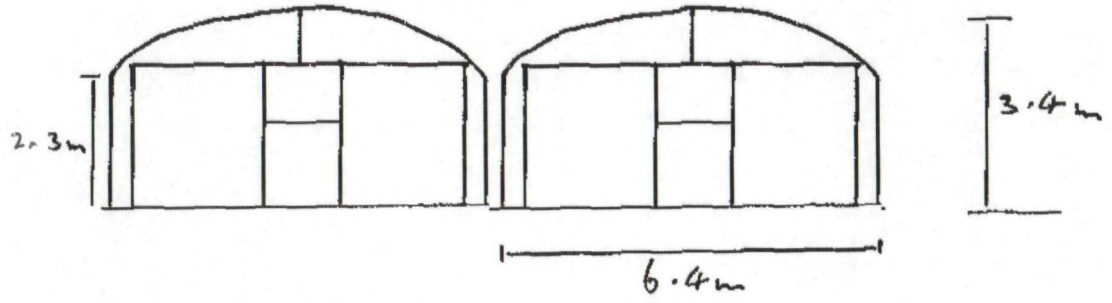

House C

Scale

5m 10m 15m

72 BARRIER BANK
COWBIT
SPALDING
LINCS
PE12 6AQ

SOUTH HOLLAND DC
HOUSING & PLANNING
- 1 NOV 1999
Ref: 1094/99

Side Elevation

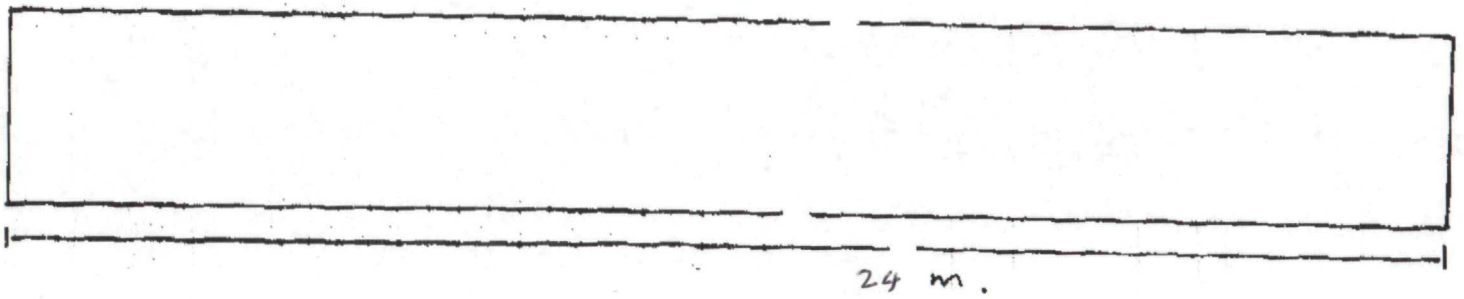

DETERMINED
PLAN

End Elevation

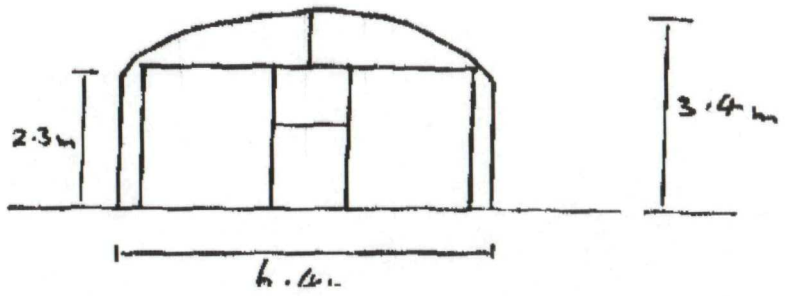

House D

72 BARRIER BANK
COWBIT
SPALDING
LINCS
PE12 6AR

SOUTH HOLLAND DC
HOUSING & PLANNING
- 1 NOV 1999
Ref: 1094/99

Scale



Side Elevation

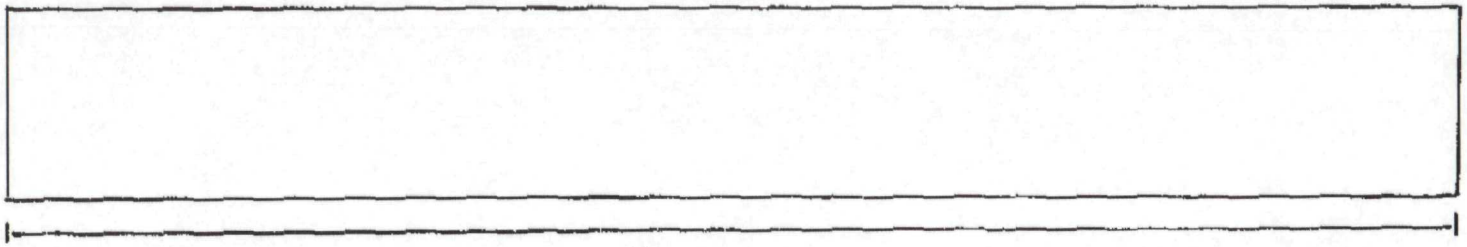

DETERMINED
PLAN

End Elevation

