



METRES 0 5 10 15

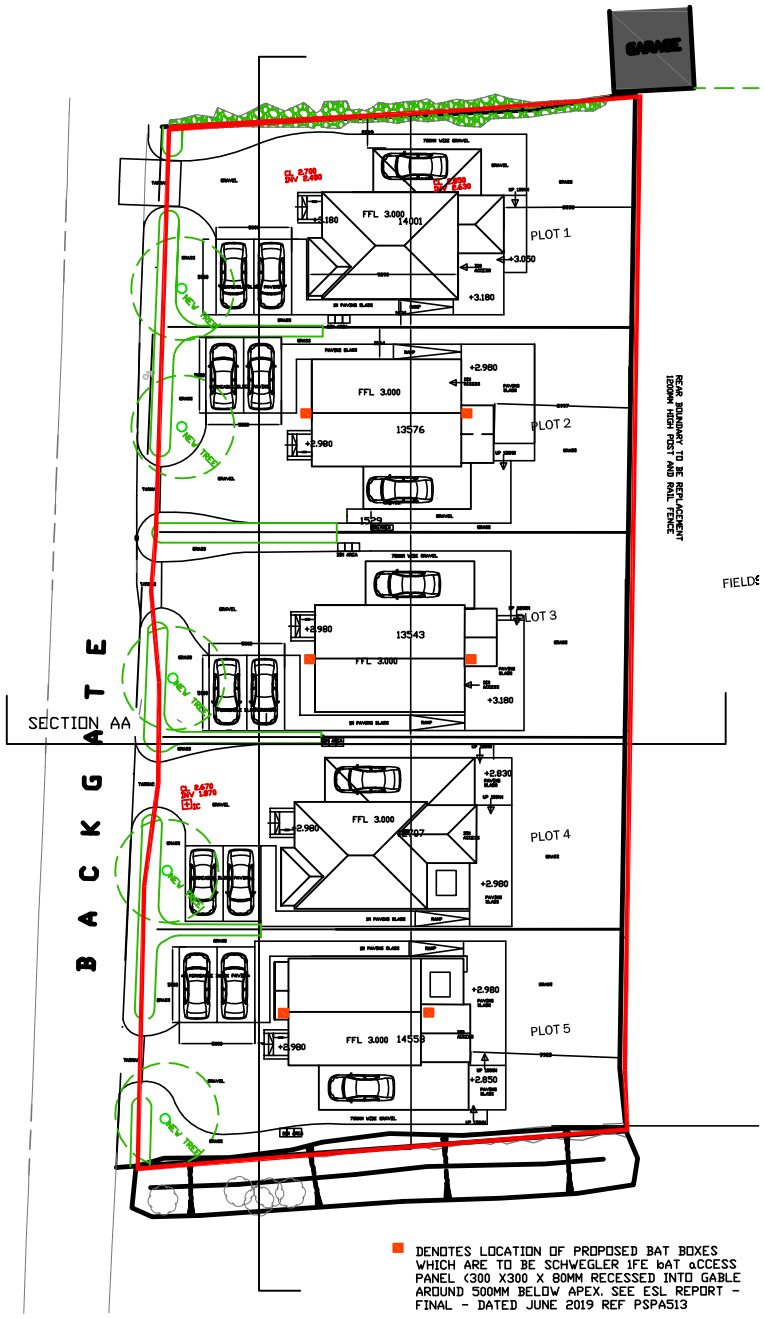


PROPOSED BLOCK PLAN 1-500 AT A4

| Rev | Date | Detail |
|---|---|---|
| - | - | - |

i-LID DESIGN
INTERIOR DESIGN | ARCHITECTURE | PROJECT MANAGEMENT
8 SUTCLIFFE ROAD, WITTERING, PETERBOROUGH, PE8 6AY
Tel: 07588 441751 info@i-lid.co.uk
www.i-lid.co.uk

Client: AC BUILDING (PBORO) LTD

Job Title: PROPOSED 5NO DWELLINGS
LAND AT 22 BACKGATE
COWBIT
LINCS

Scale: AS NOTED @ A4 Date: 26/08/20

Drawing Title
PROPOSED BLOCK PLAN WITH BAT BOXES

Drawing No.
381SK01-11 Revision -

ALL DRAWINGS ARE THE COPYRIGHT OF I-LID DESIGN