


Rev.	Date	Details

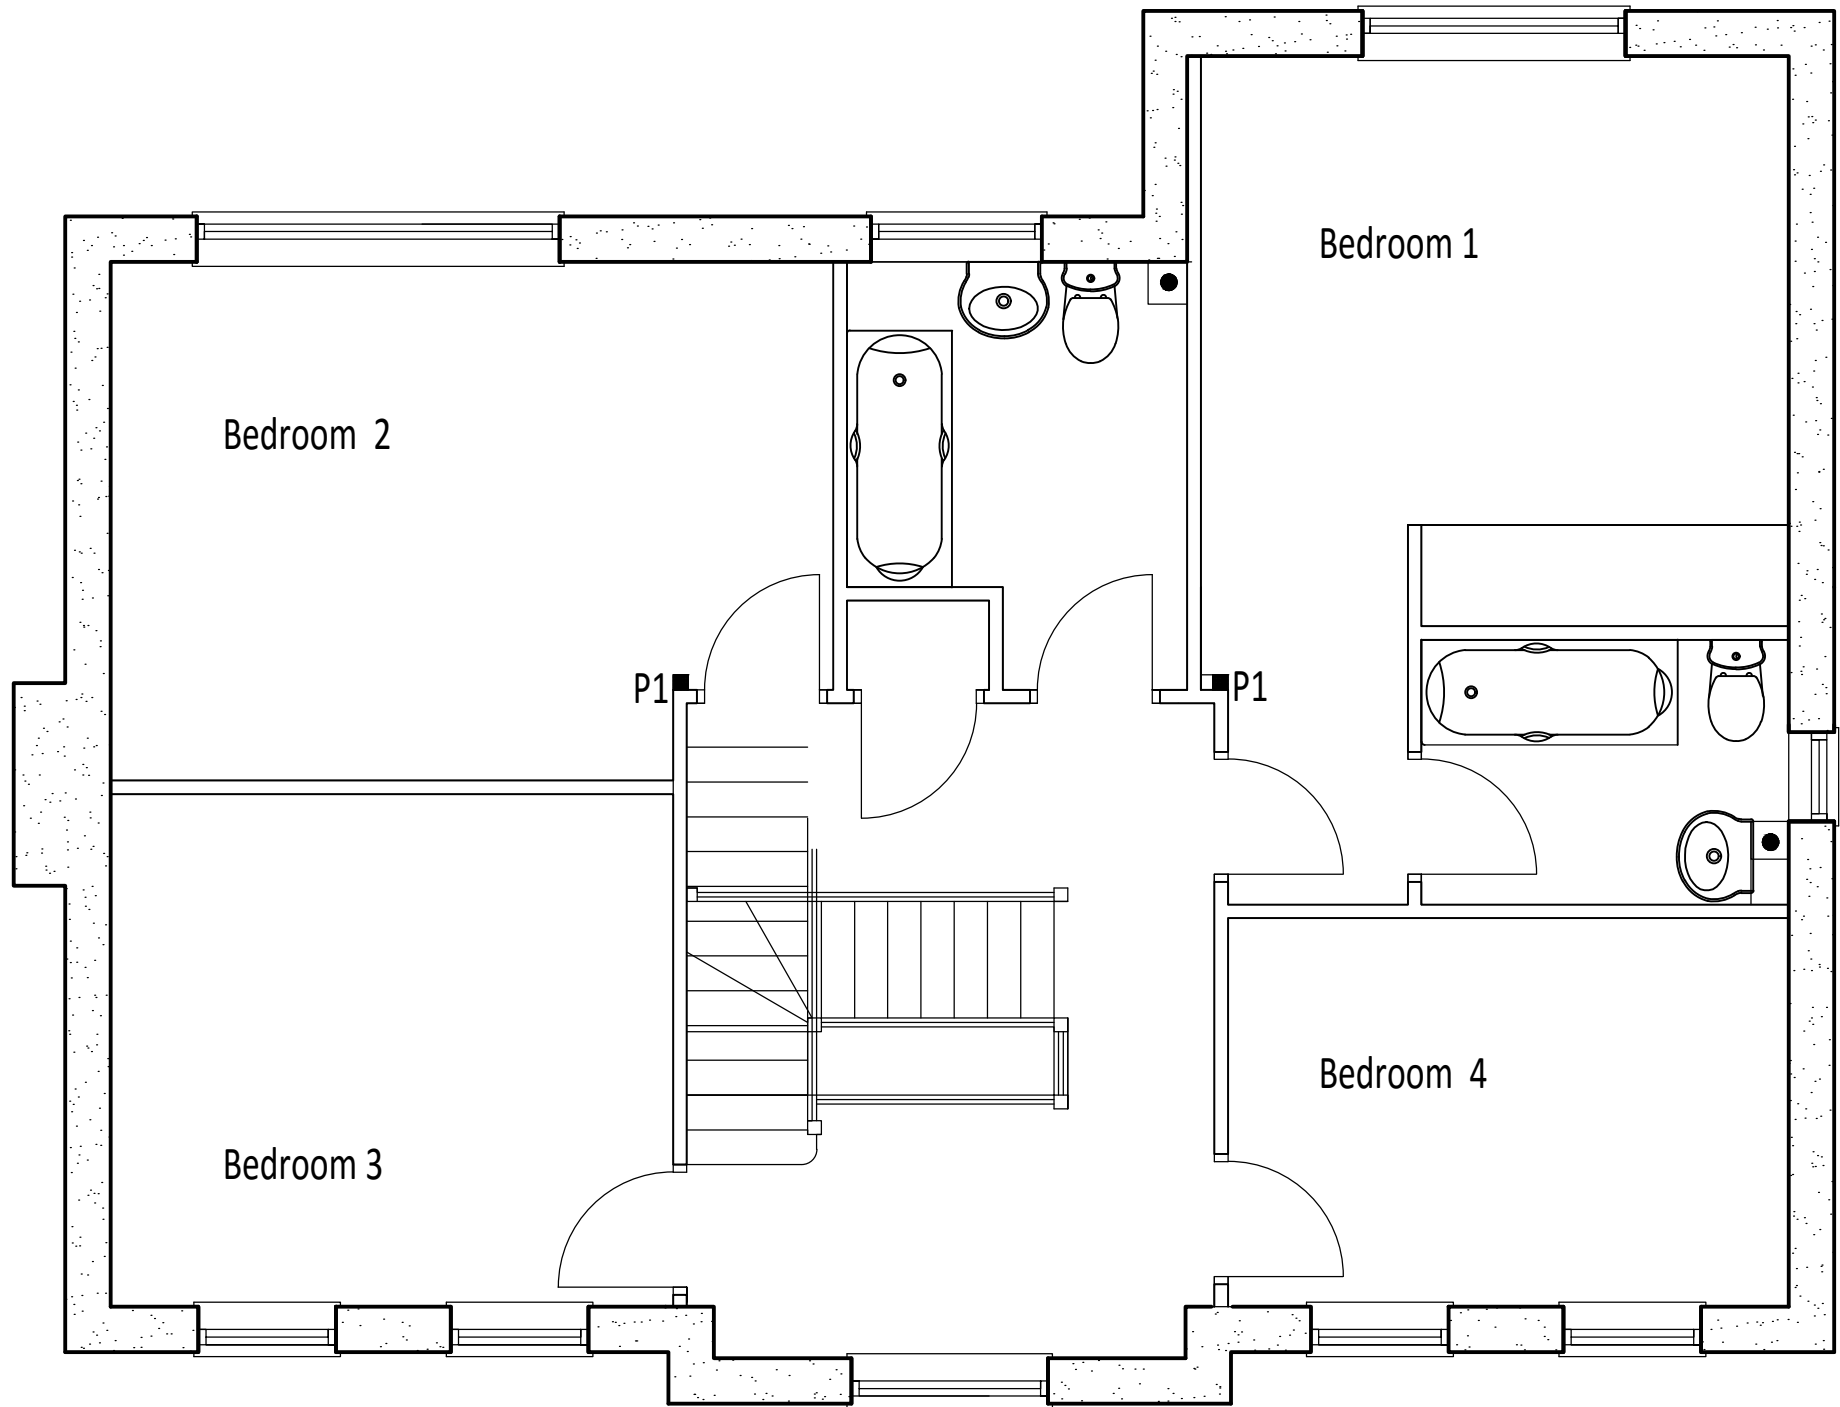

Client: MR. & MRS. MASON	Proposal: PROPOSED LOFT CONVERSION AT 19 STONEGATE, COWBIT	Scale @ A3 1 : 50	Title PROPOSED FIRST FLOOR
JANICE KENDRICK DESIGN SERVICES e-mail- jkds@talk21.com tel : 07711 007209		Dwg No. 16. 1877. 03	