
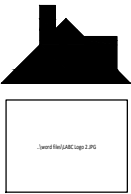


Rev.	Date	Details
A	20.10.16	Bath added, doors widened, wardrobe area

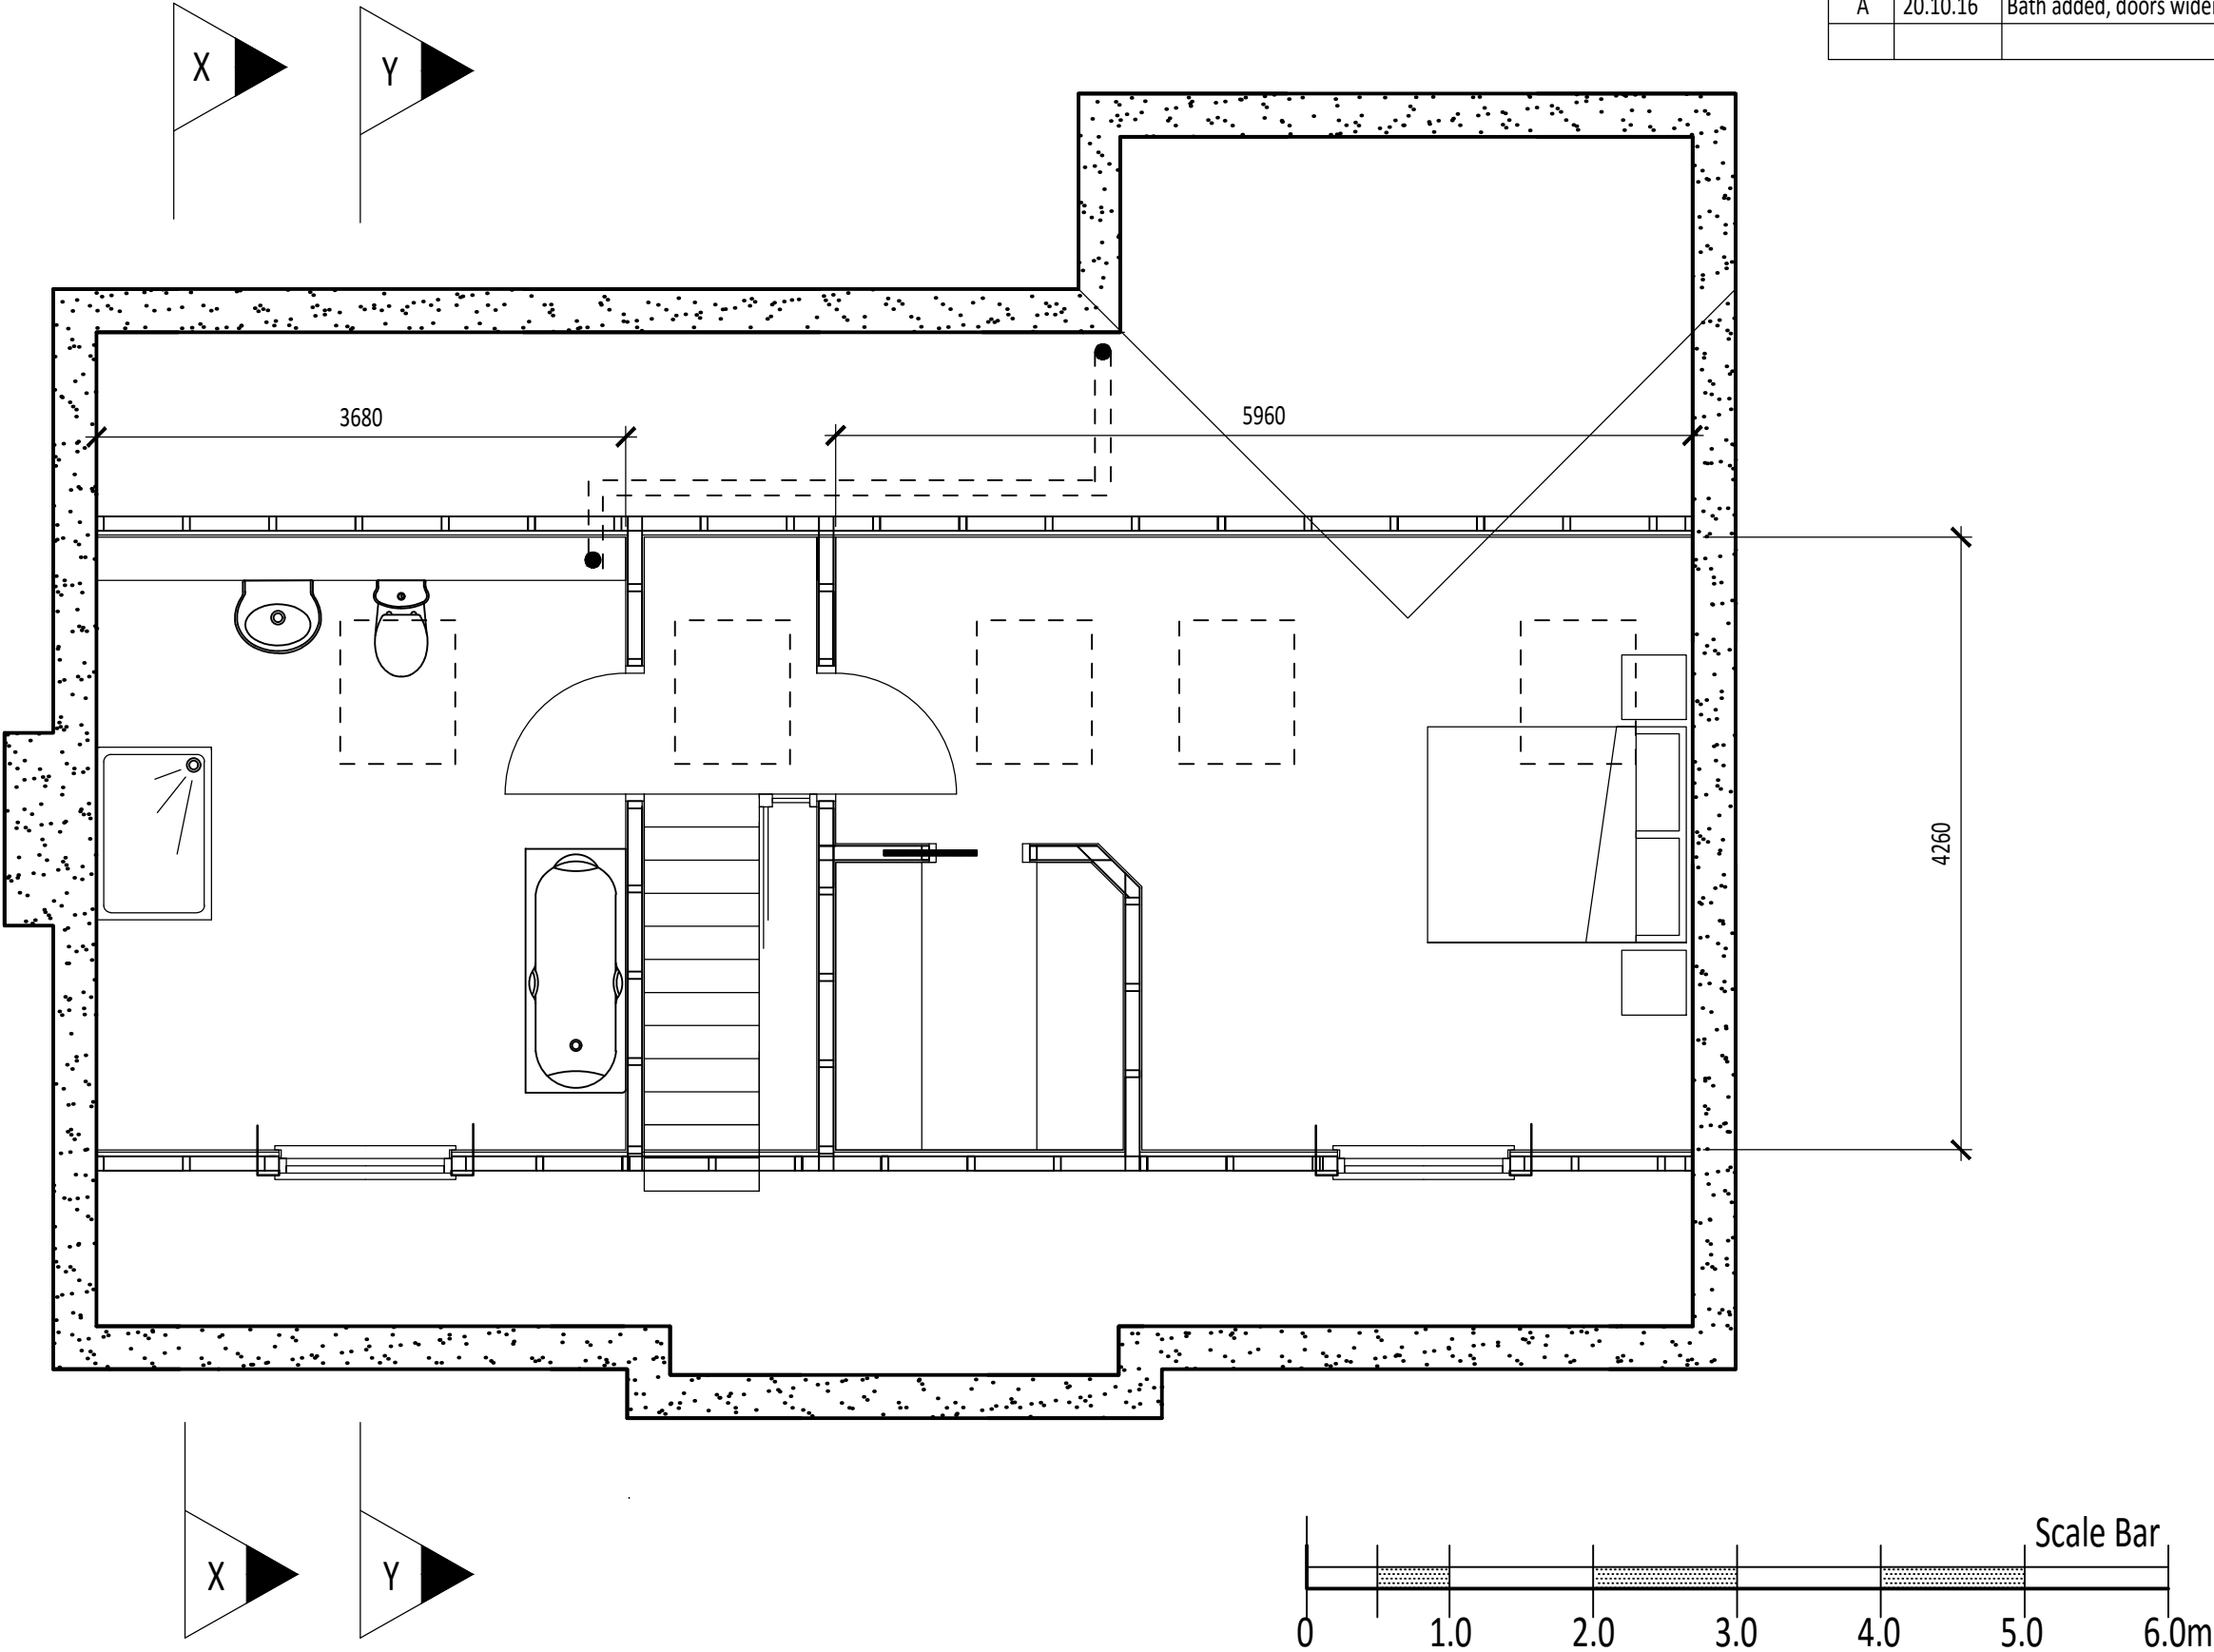

Client: MR. & MRS. MASON	Proposal: PROPOSED LOFT CONVERSION AT 19 STONEGATE, COWBIT	Scale @ A3 1 : 50	Title PROPOSED SECOND FLOOR
		Dwg No. 16. 1877. 04	
JANICE KENDRICK DESIGN SERVICES e-mail- jkds@talk21.com tel : 07711 007209			