


Cross Section 1

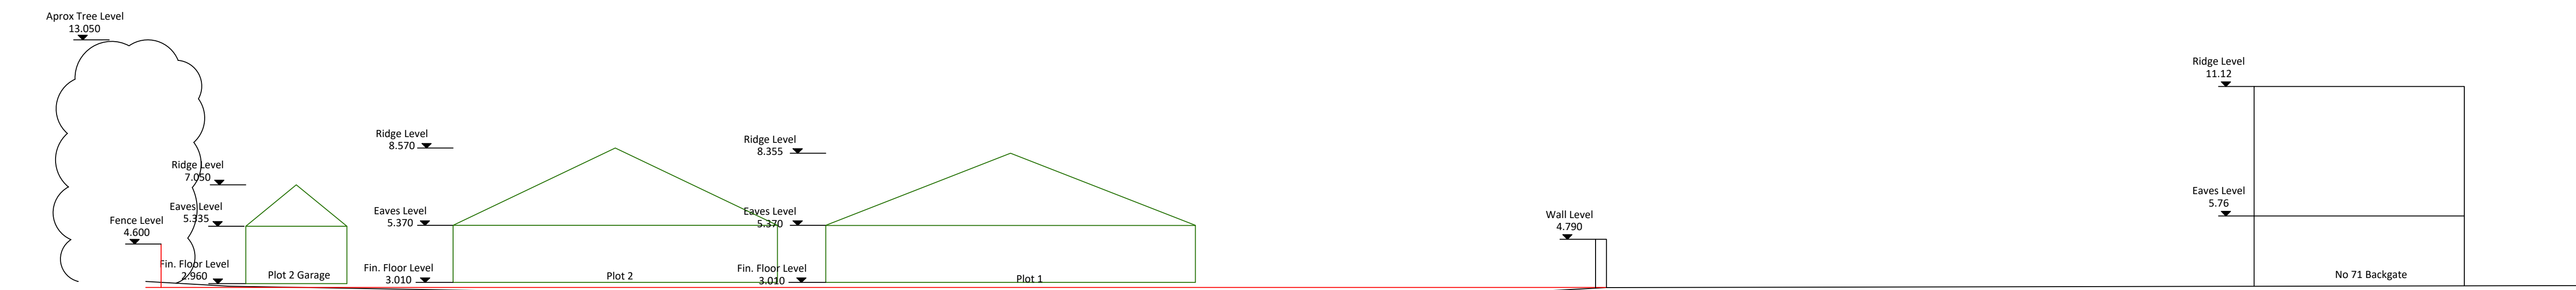


Cross Section 2



Cross Section 3

BOUNDARY TREATMENT

- Proposed ground level 1.8
- Existing ground level & features
- Proposed dwellings

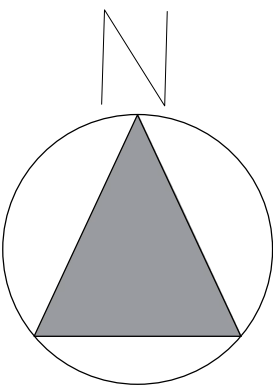

Project Title.
Proposed Residential Development
land rear of No.75 Backgate,
Cowbit, Spalding, Lincs
PE12 6AP


Broadgate Homes Limited

Broadgate House,
Weston Hills,
Spalding, Lincs.
PE12 6DB
T: 01406 380 532
E: info@broadgate-homes.com
W: www.broadgate-homes.com

Drawing, Cross Sections

Application Site Area: 0.98 acres / 0.39 haScale. Aprox 1:150

Drawn By: CW Date. Nov 2020 Drawing No: 1901-PC-01Rev: - Date:-