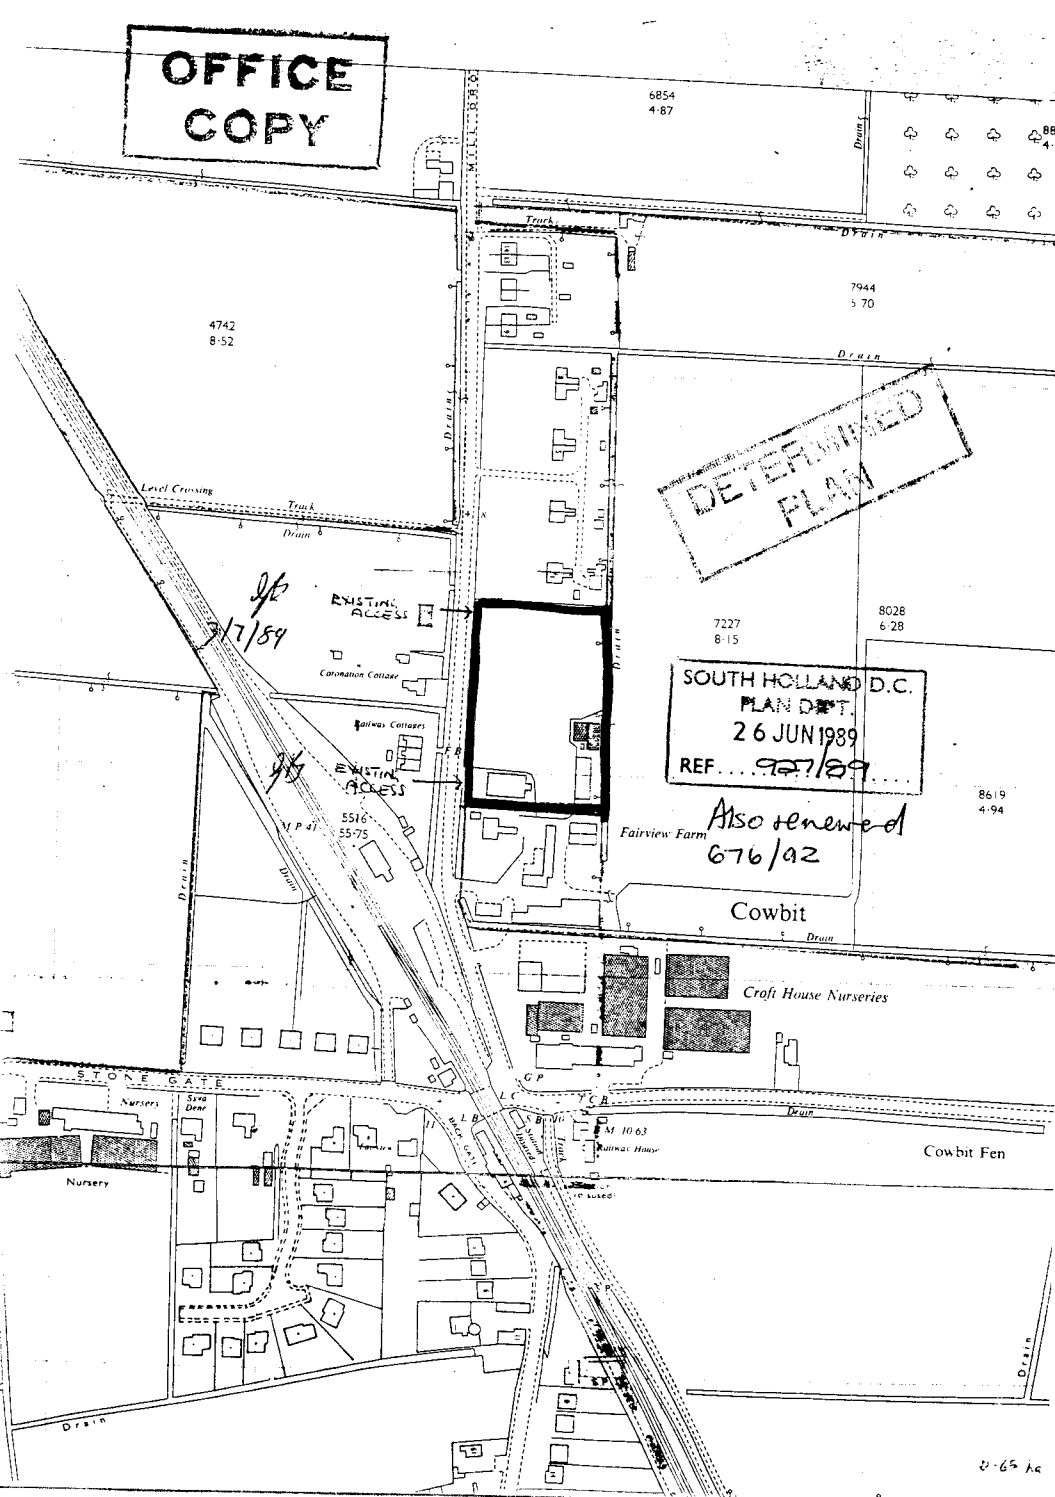

OFFICE COPY
6854
4·87
Drain
Track
MILL BANK
7944
5·70
4742
8·52
Level Crossing
Track
Drain
DETERMINED PLAN
EXISTING ACCESS
Coronation Cottage
Railway Cottages
EXISTING ACCESS
7227
8·15
8028
6·28
SOUTH HOLLAND D.C.
PLAN DEPT.
26 JUN 1989
REF. 927/89
8619
4·94
5516
55·75
M P 47
Fairview Farm
Also renewed 676/92
Cowbit
Croft House Nurseries
STONE GATE
Nurseries
Siva Dene
Nursery
Cowbit Fen
Drain
2·65 ha