

THIS DRAWING IS NOT TO BE USED FOR CONSTRUCTION.
THIS DRAWING IS COPYRIGHT SEVEN22 ARCHITECTURE LTD

| REV | DATE | NOTES |
|---|---|---|
| A | 14/12/2022 | Boundary Dimensions Added |

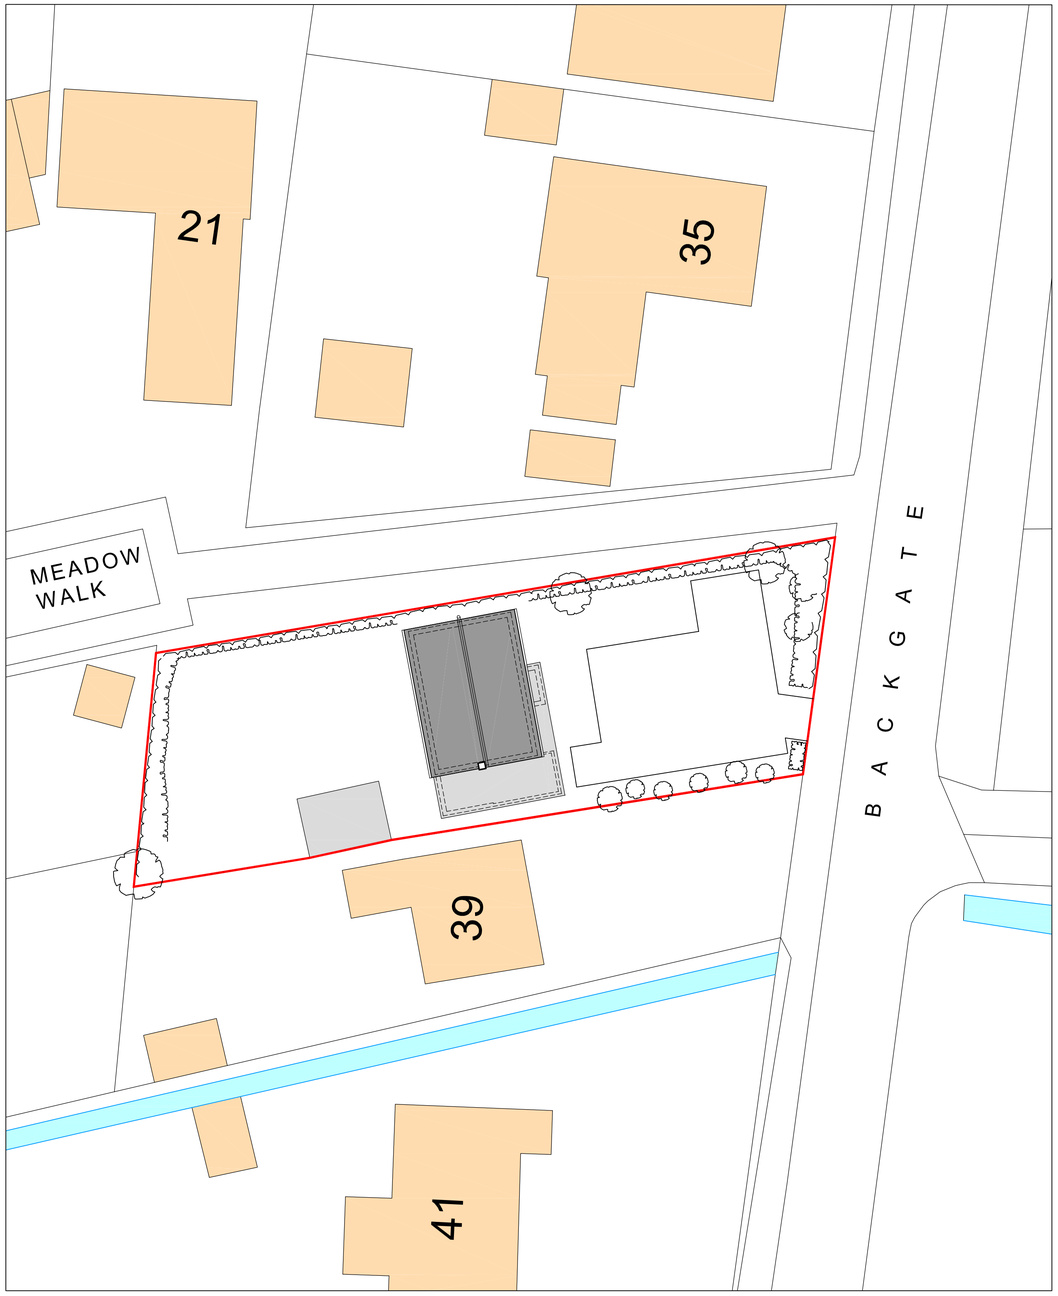


Existing Site Layout
Scale 1:200

0 1 2 3 4 5 10 20

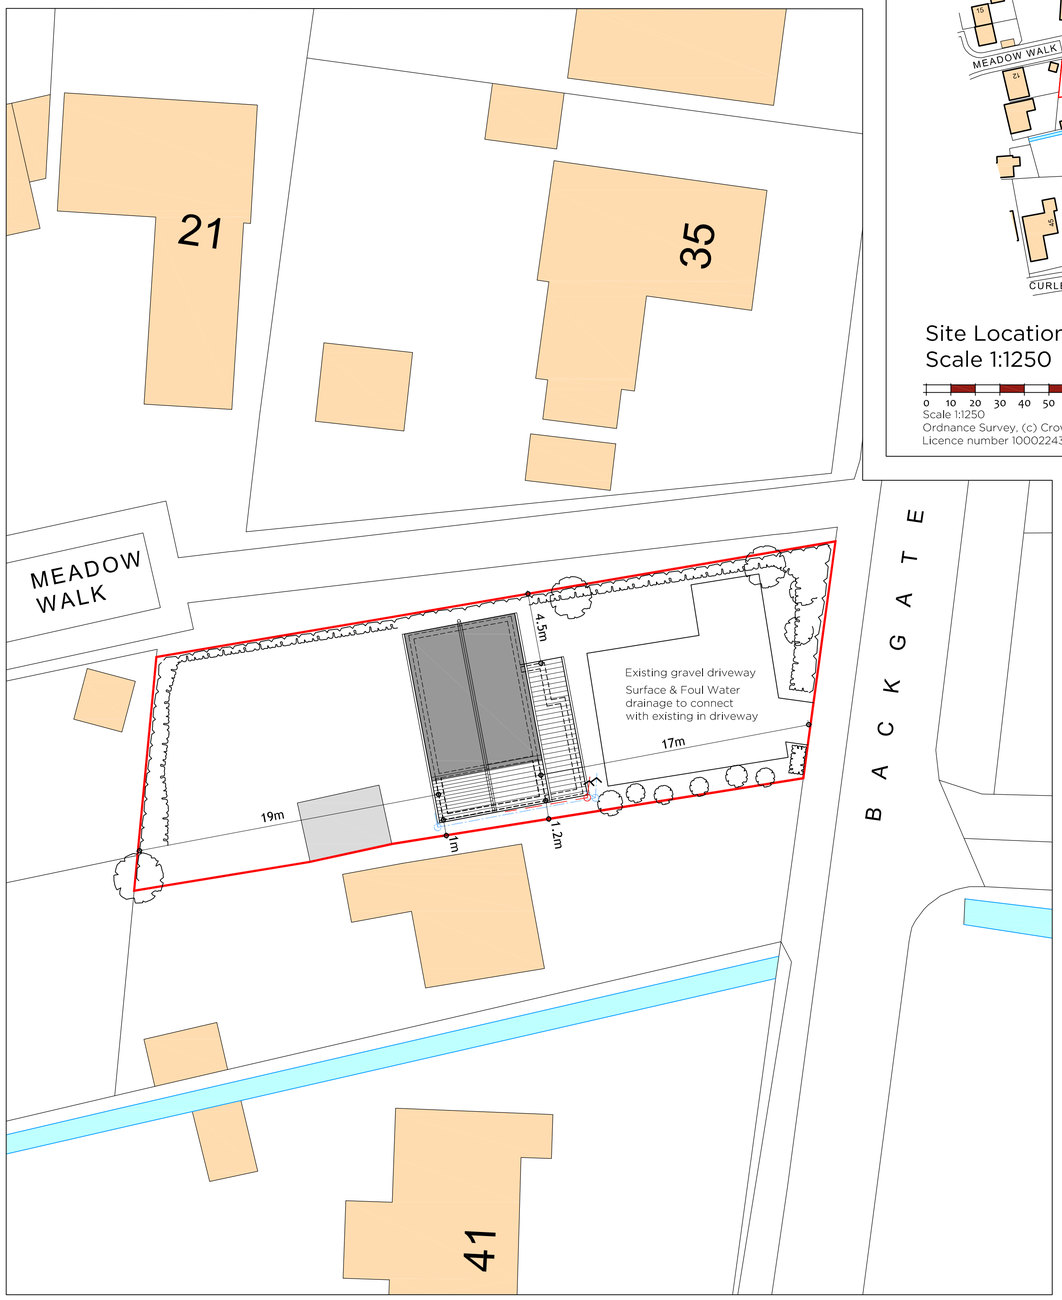


Proposed Site Layout
Scale 1:200

0 1 2 3 4 5 10 20




Site Location Plan
Scale 1:1250

0 10 20 30 40 50 100

Scale 1:1250

Ordnance Survey, (c) Crown Copyright 2022. All rights reserved.
Licence number 100022432

N

seven22 ARCHITECTURE LTD

22 SHORE VIEW, PETERBOROUGH
CAMBRIDGESHIRE, PE7 8FS
E.info@seven22.co.uk ~ T.07799 585277

PROJECT
PROPOSED TWO STOREY EXTENSION
37 BACKGATE
COWBIT
LINCOLNSHIRE
PE12 6AP

CLIENT
Mr S TYRRELL & Mrs R LUKE

TITLE
SITE LOCATION, EXISTING & PROPOSED SITE LAYOUT/BLOCK PLANS

DRAWING No.
068 S01

| SCALE | DATE | REV |
|---|---|---|
| 1:1250 & 1:200 @ A1 | NOV 2022 | A |