





VISUAL SCALE 1:250 @ a3

Site Boundaries and Setting Out have been taken from
Ordnance Survey and not from a Topographical Survey

19

INDICATIVE LAYOUT FOR
6no S/S DWELLINGS

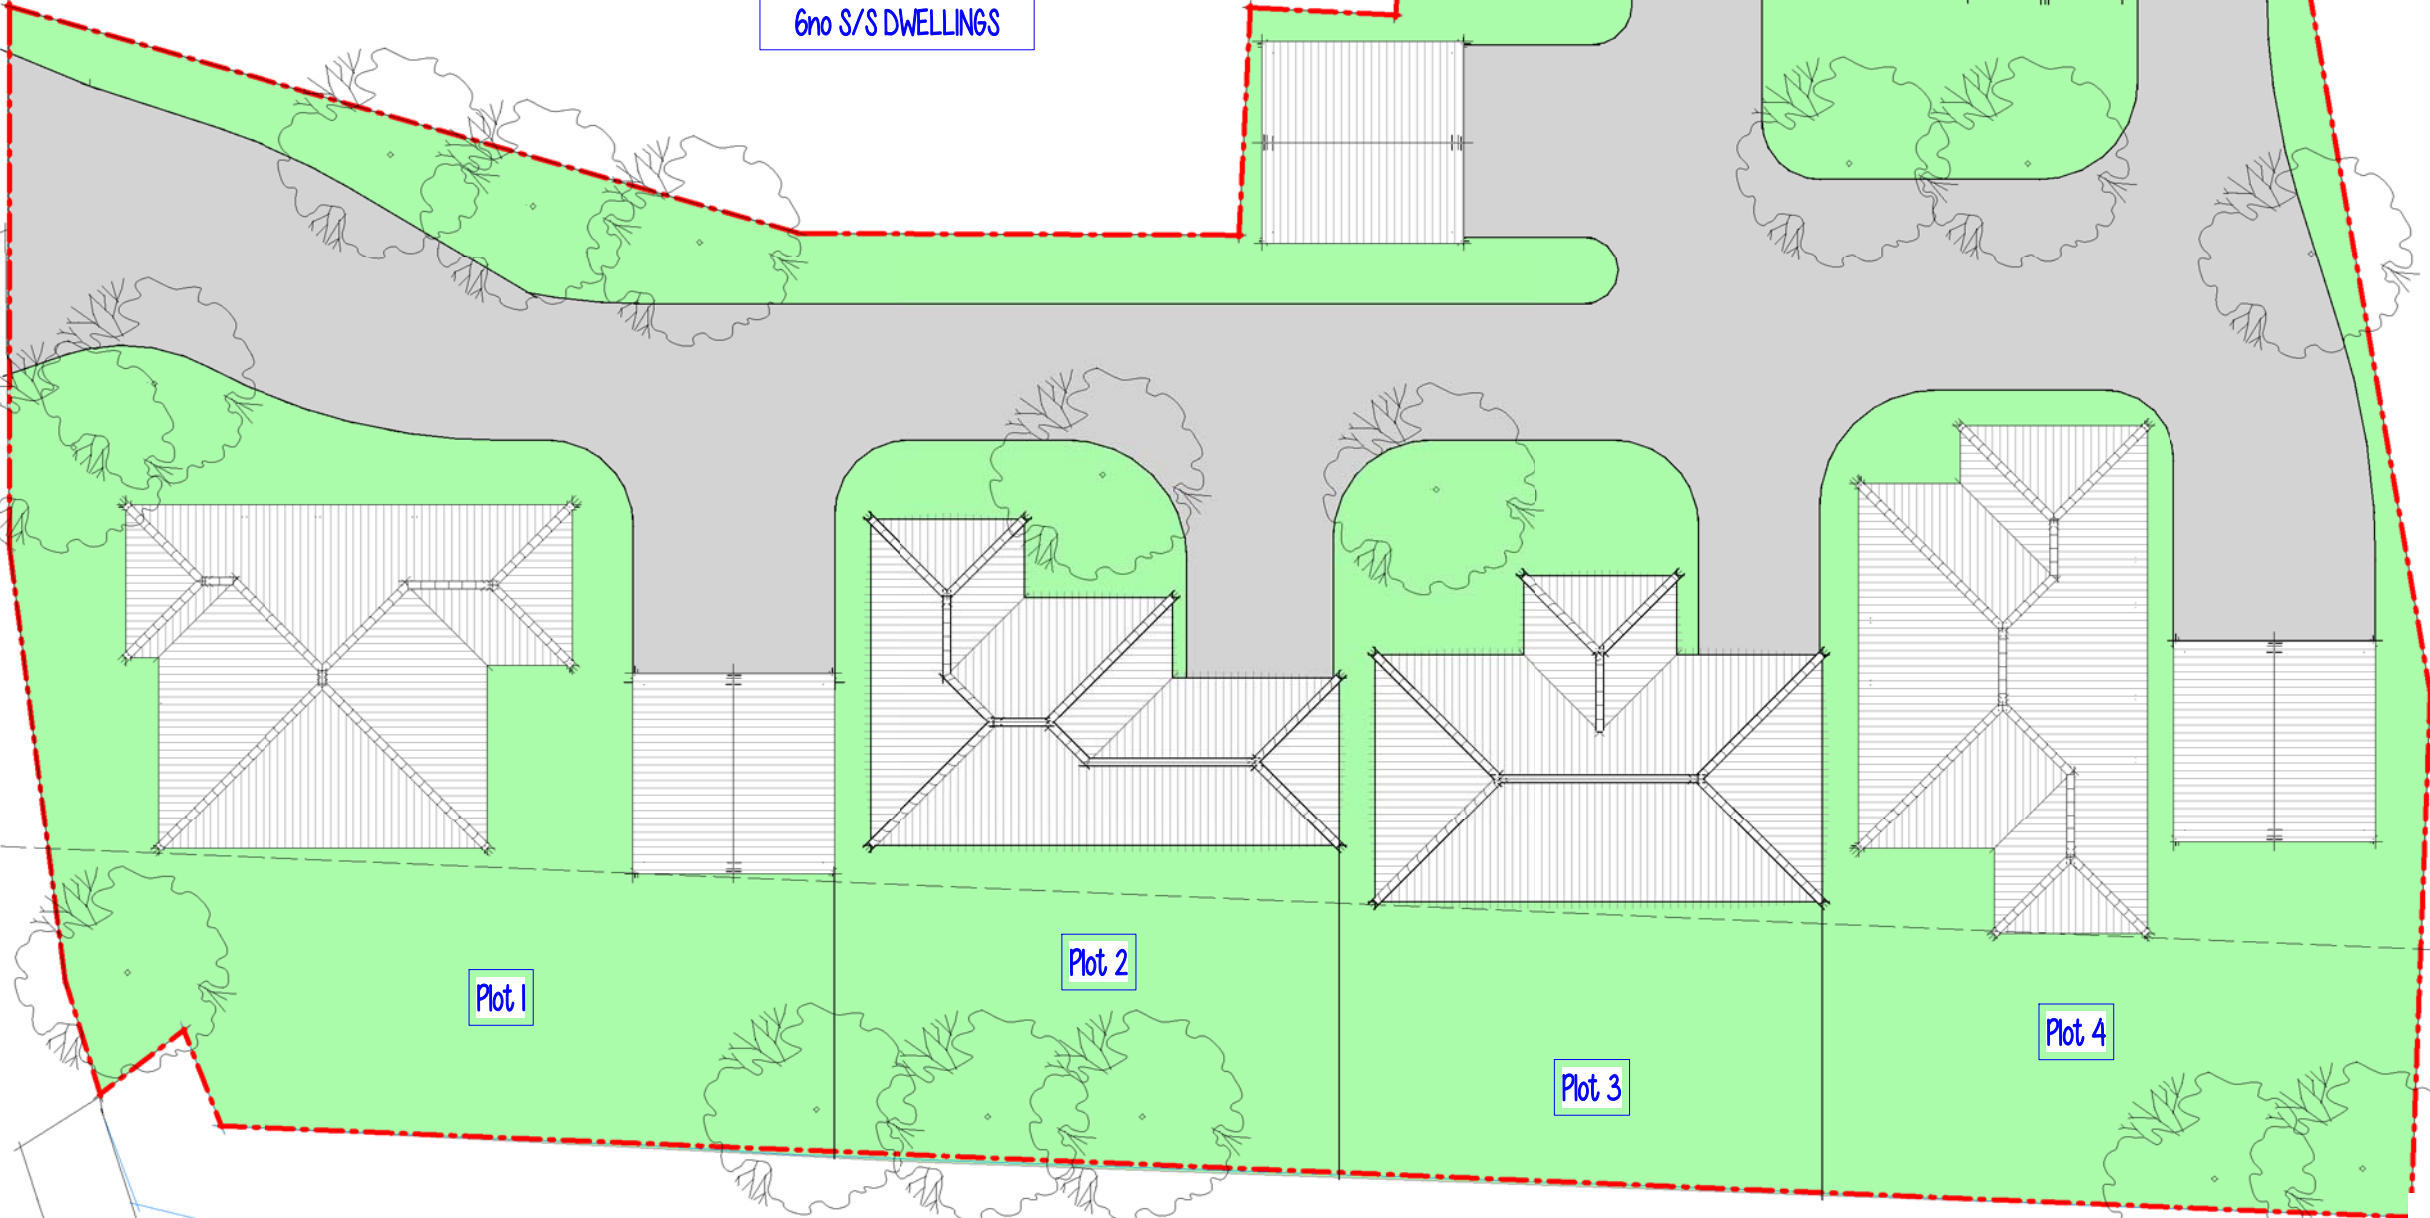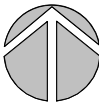

9m drainage byelaw