
Copyright JKDS Ltd.

Do not scale drawings, except for Planning purposes, request any dimensions required.

Rev.	Date	Details

0 1 2 3 4 5.0m

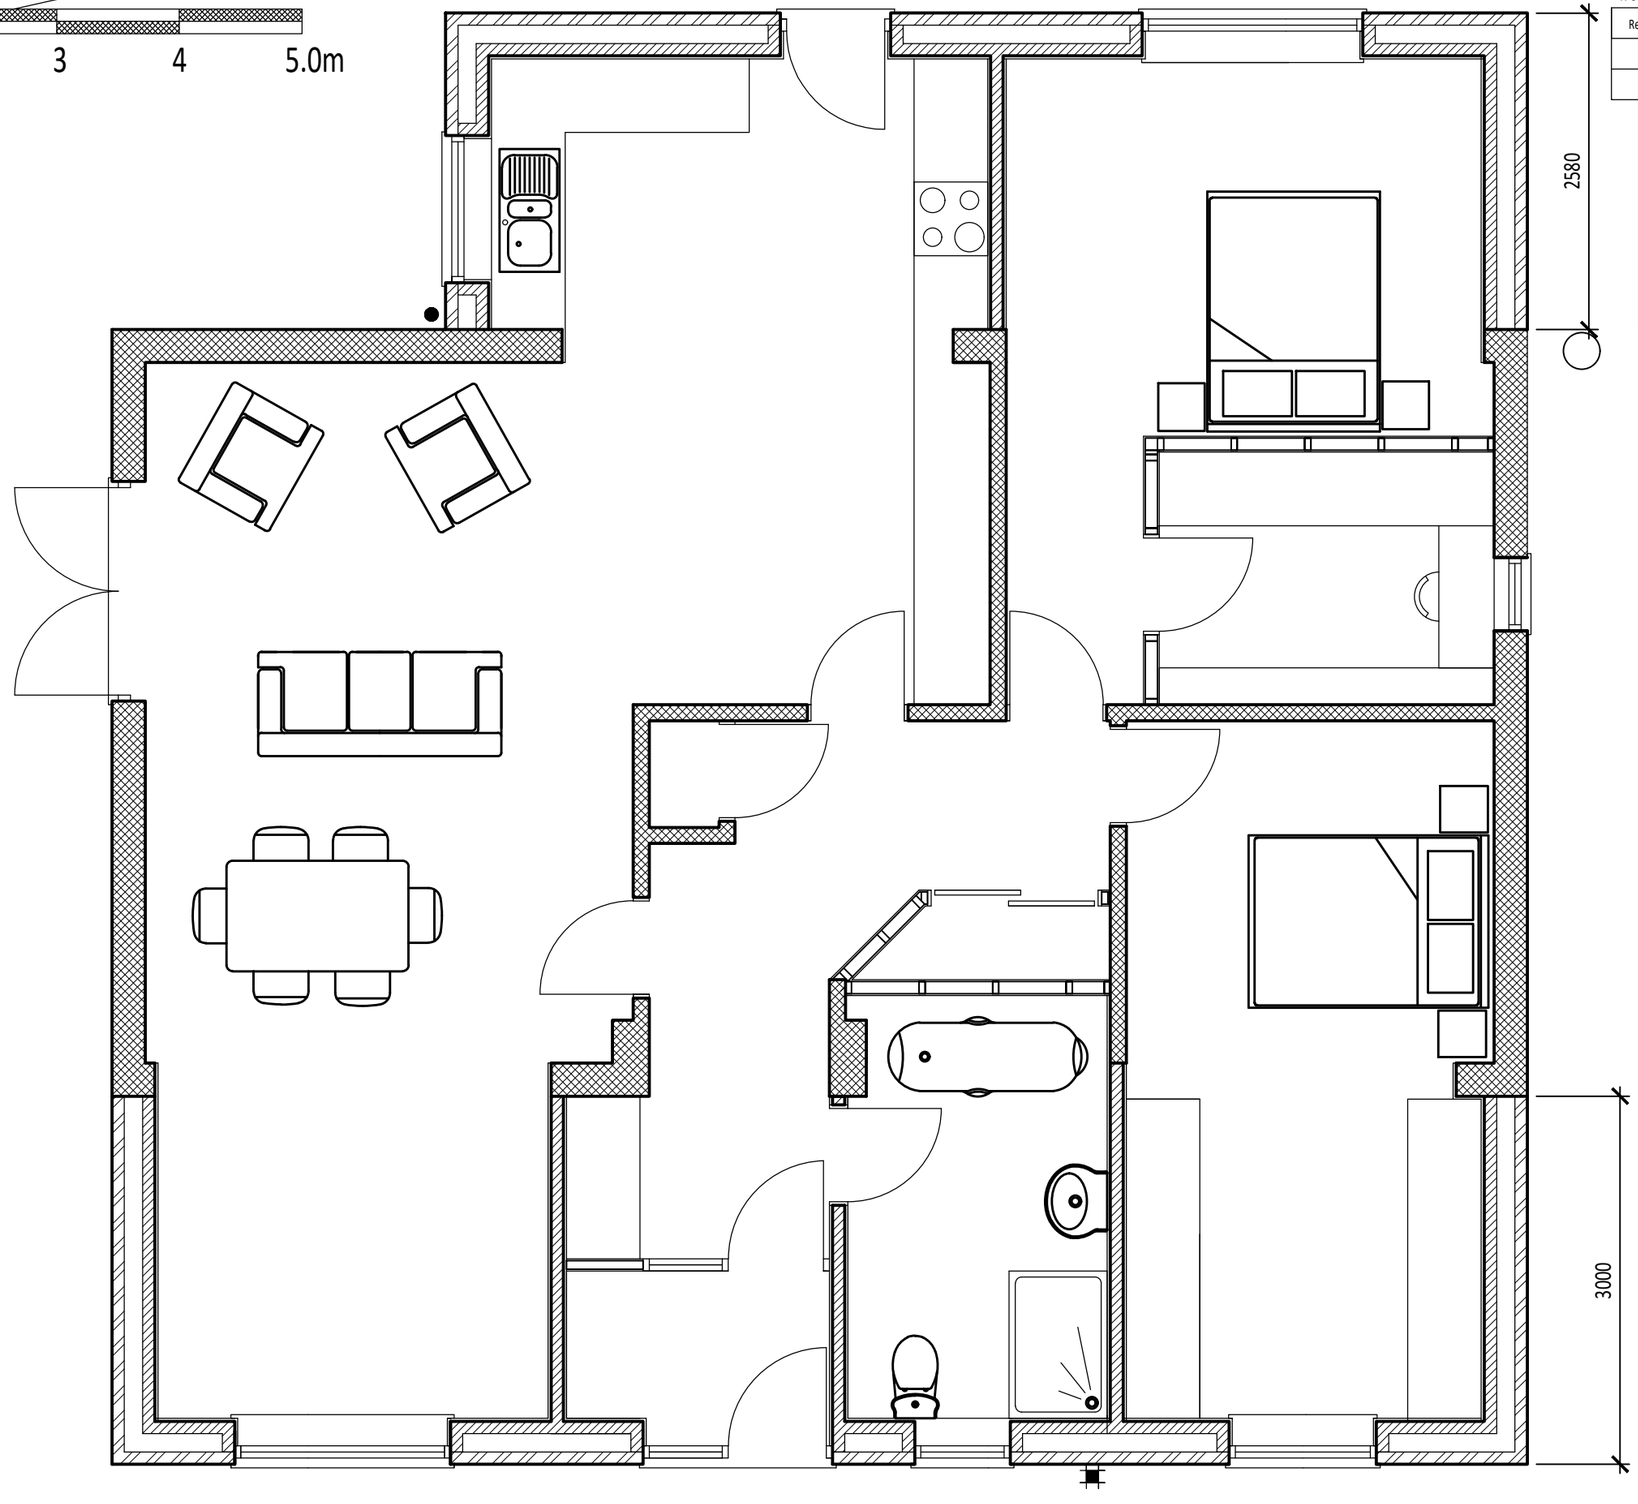

Client: MR. A. SCHNEIDER	Proposal: EXTENSIONS AND ALTERATIONS AT 2 MILL DROVE SOUTH, COWBIT, SPALDING	Scale @ A3 1 : 50	Title PROPOSED LAYOUT
		Dwg No. 25. 3648. 04	

JANICE KENDRICK DESIGN SERVICES e-mail- jkds@talk21.com tel : 07711 007209