
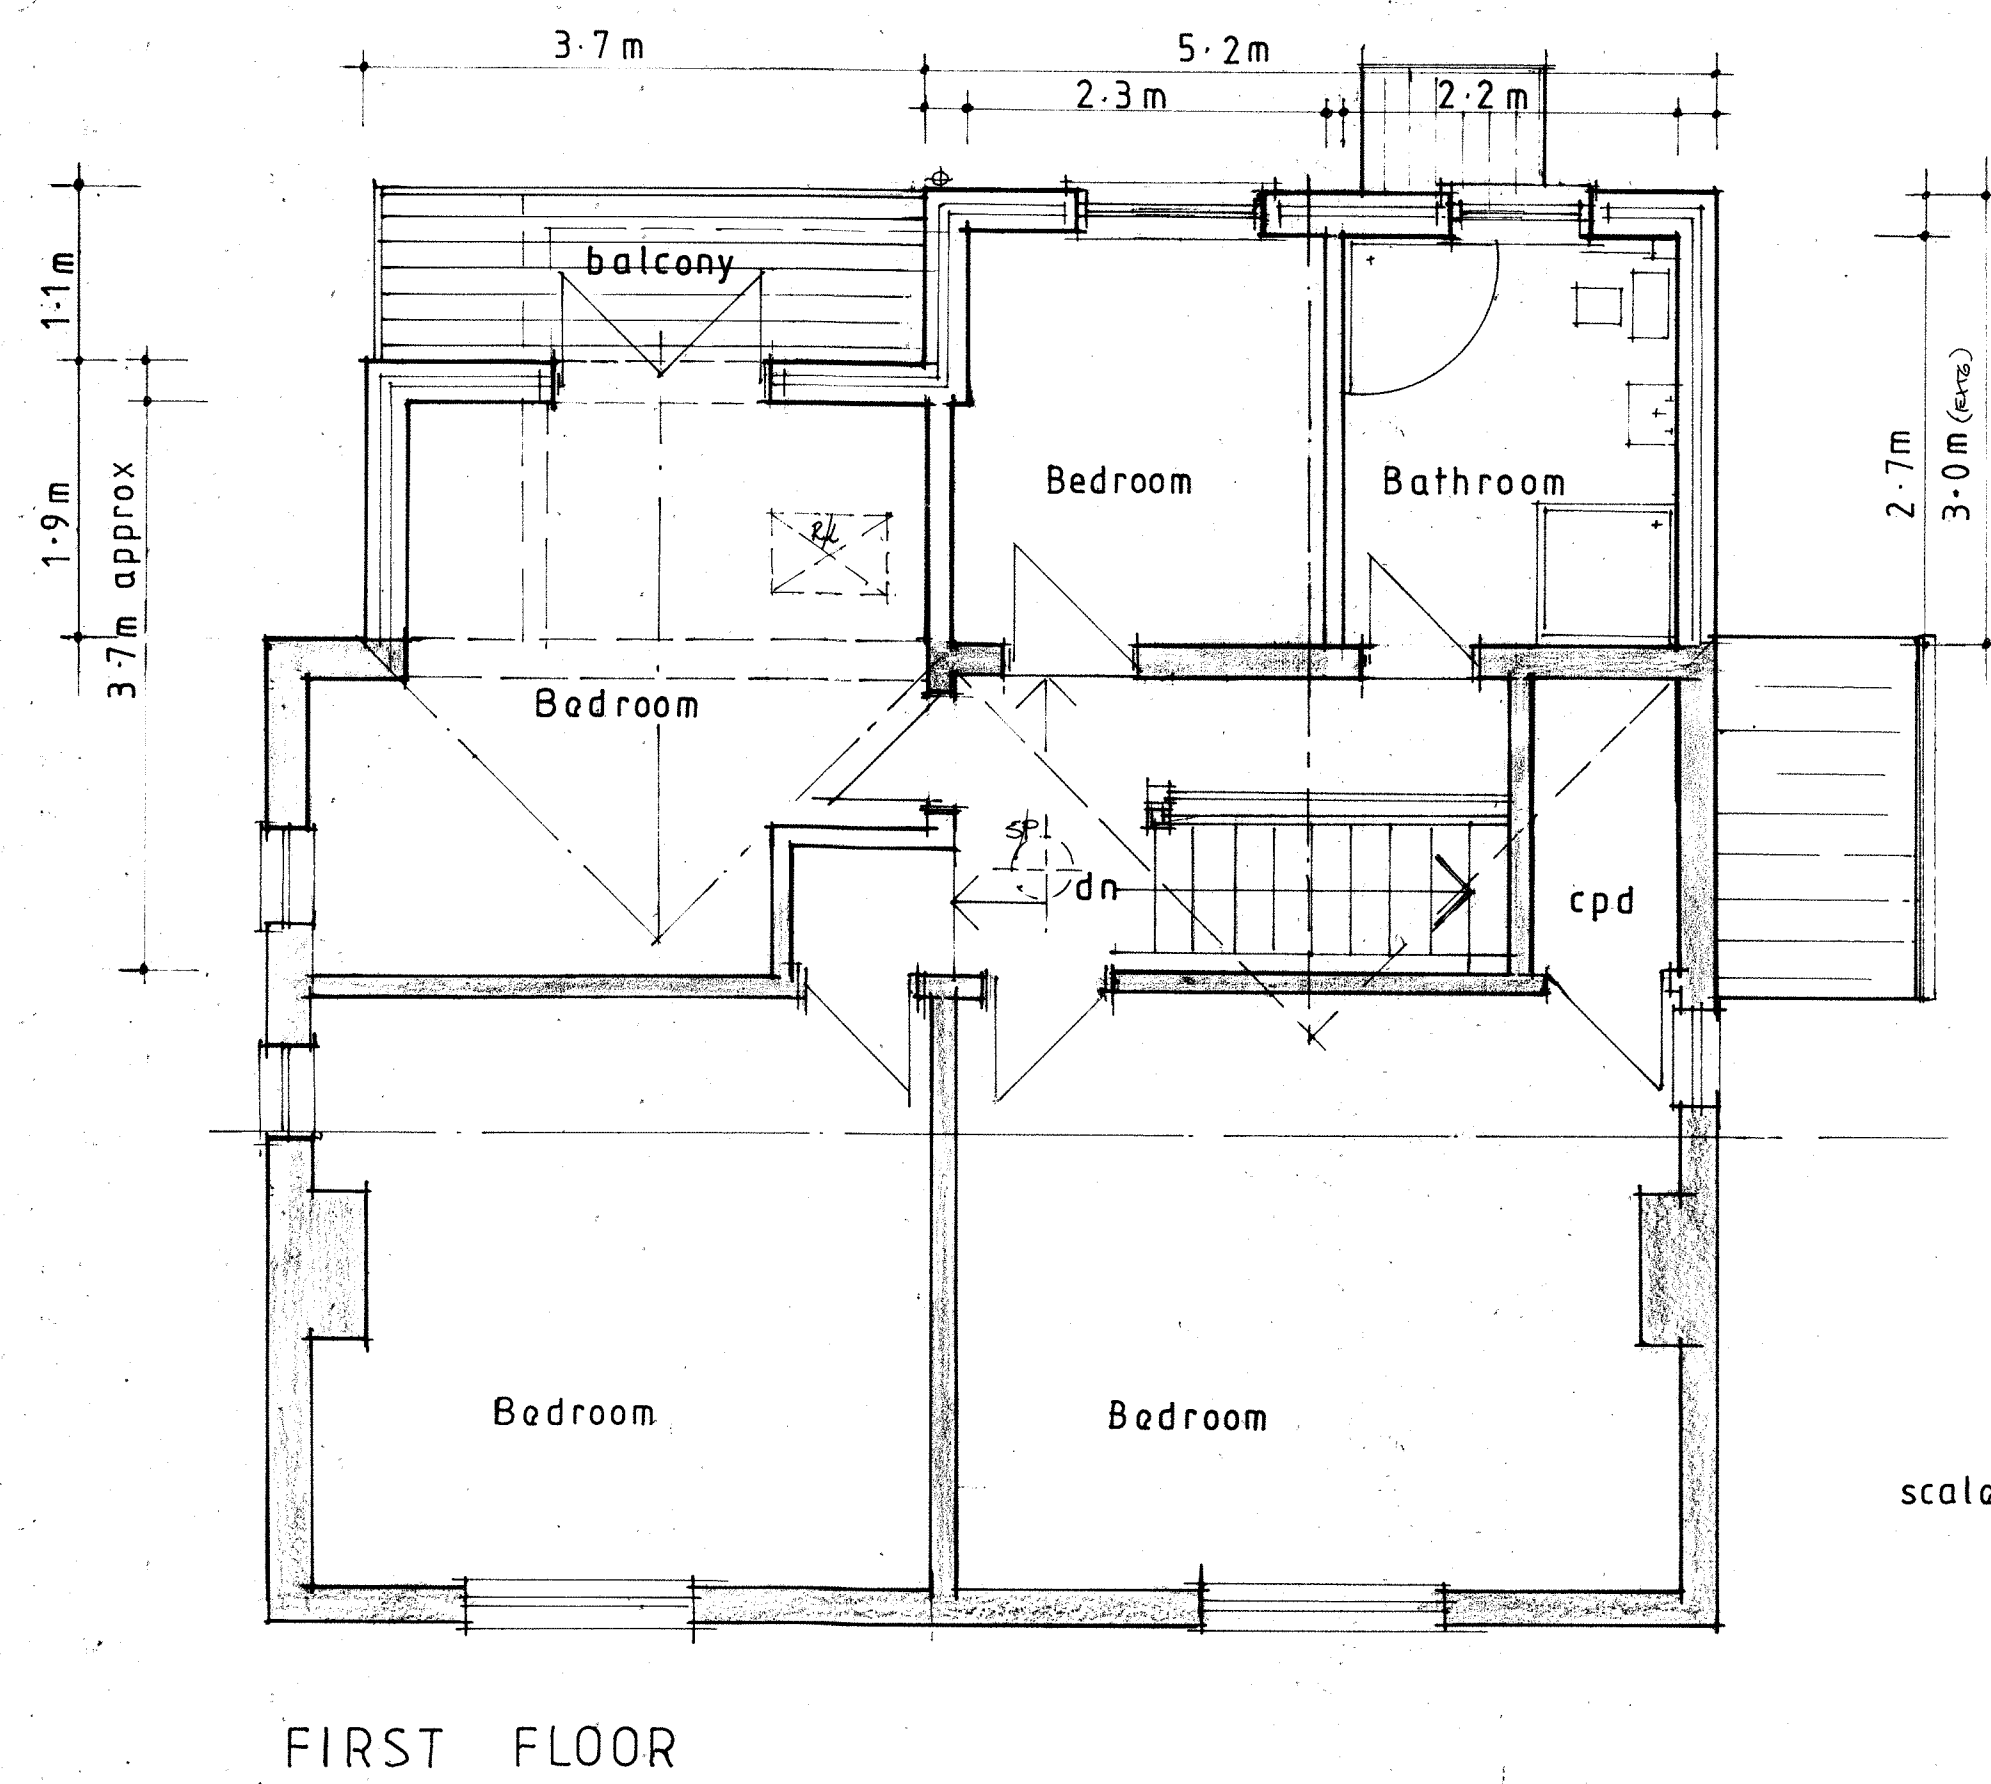
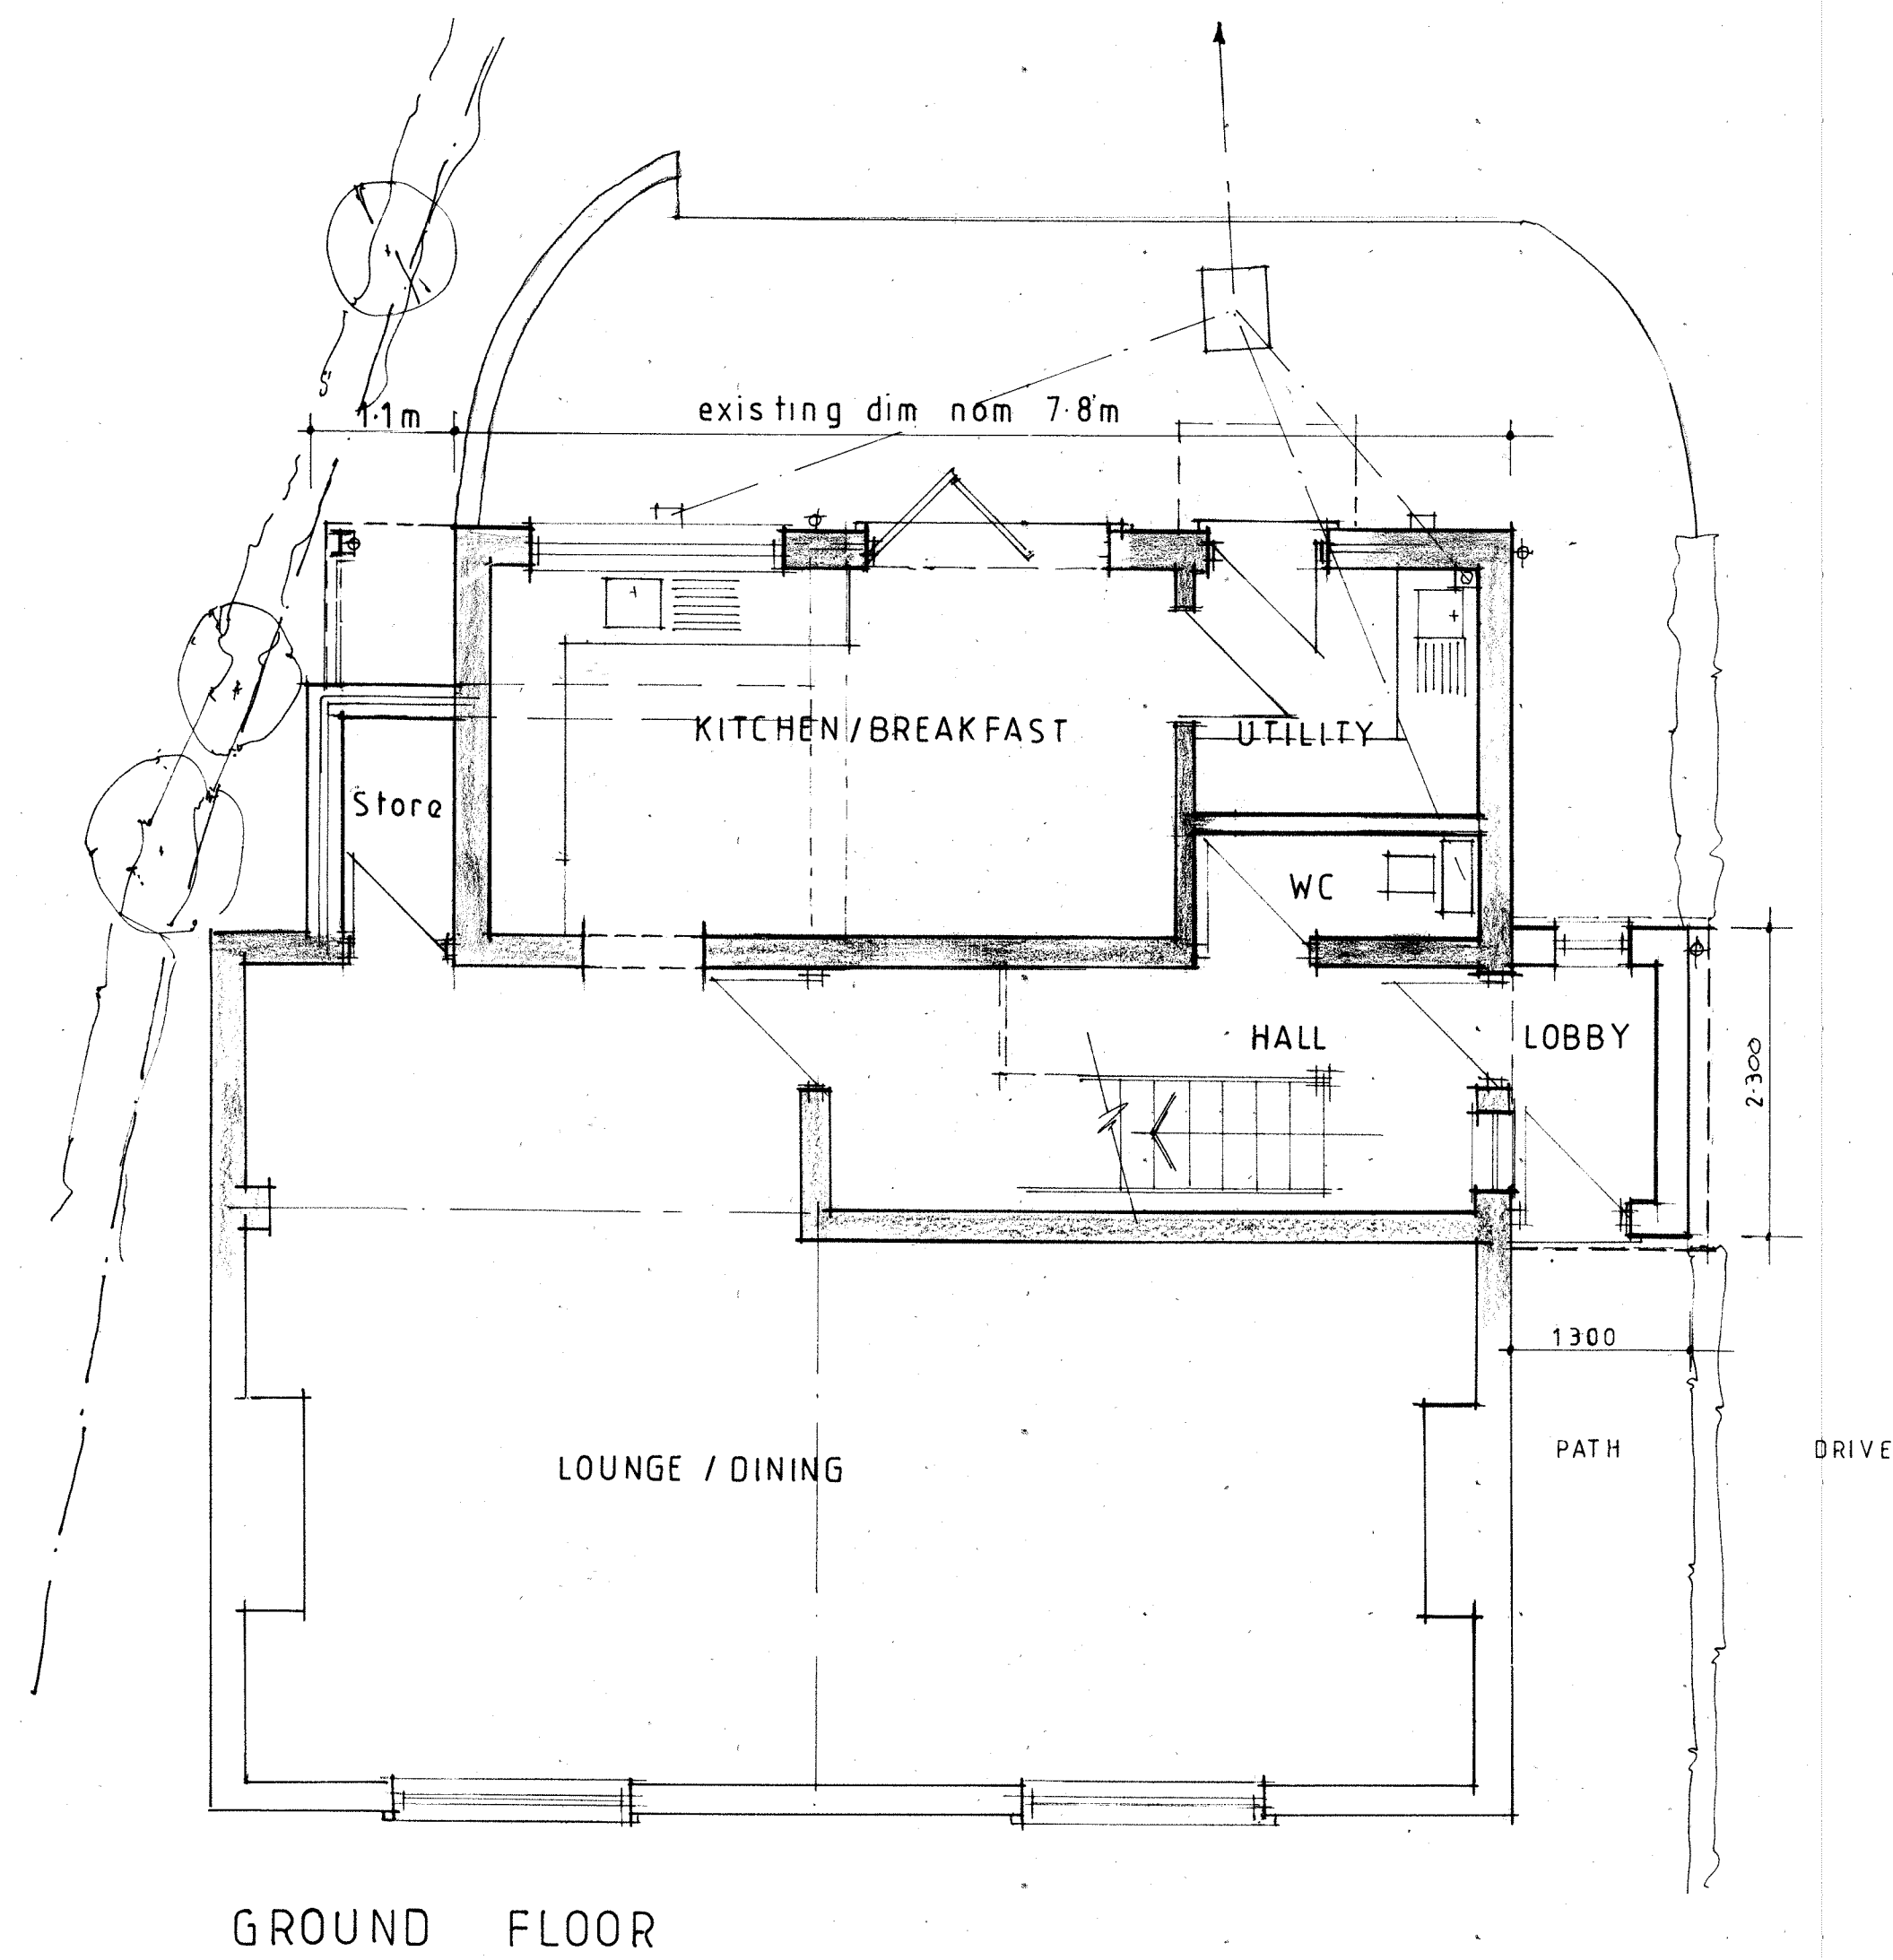


NOTES:
All dimensions must be checked on site and not scaled from this drawing.

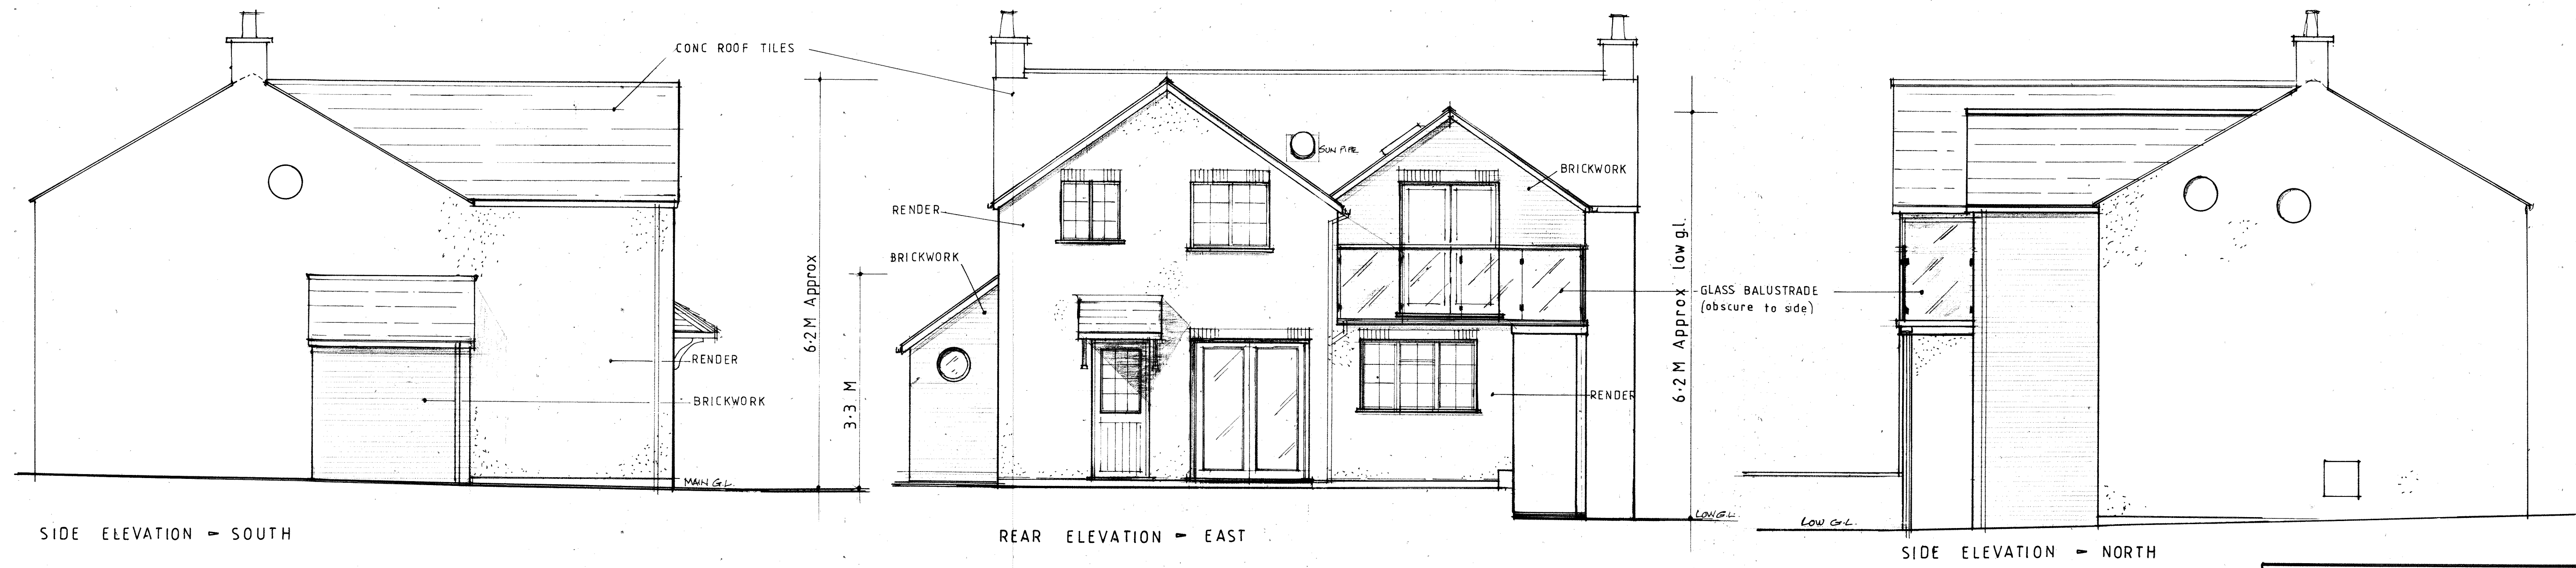

NOTES		
A	Date	Revisions

©copyright

The Eco Innovation centre
 Peterscourt
 City Road
 Peterborough
 PE1 1SA

Client	MR & MRS GRIGAS
Job Title	PROPOSED ALTERATION / EXTENSION AT: 148, BARRIER BANK COWBIT, SPALDING. PE12 6AL

Drawing Title

PROPOSED PLANS
AND ELEVATIONS

Scale	1 : 50
Date	OCT '18
Drawn by	

Drg No. SA/1437/02	Rev.
--	--