
NOTES

1. All discrepencies to be referred to the Architect before commencing.
2. This drawing is copyright.

Crown Copyright and database rights 2021. OS 100031961 National Map Centre. Purchased 08/12/2021 1 year licence.

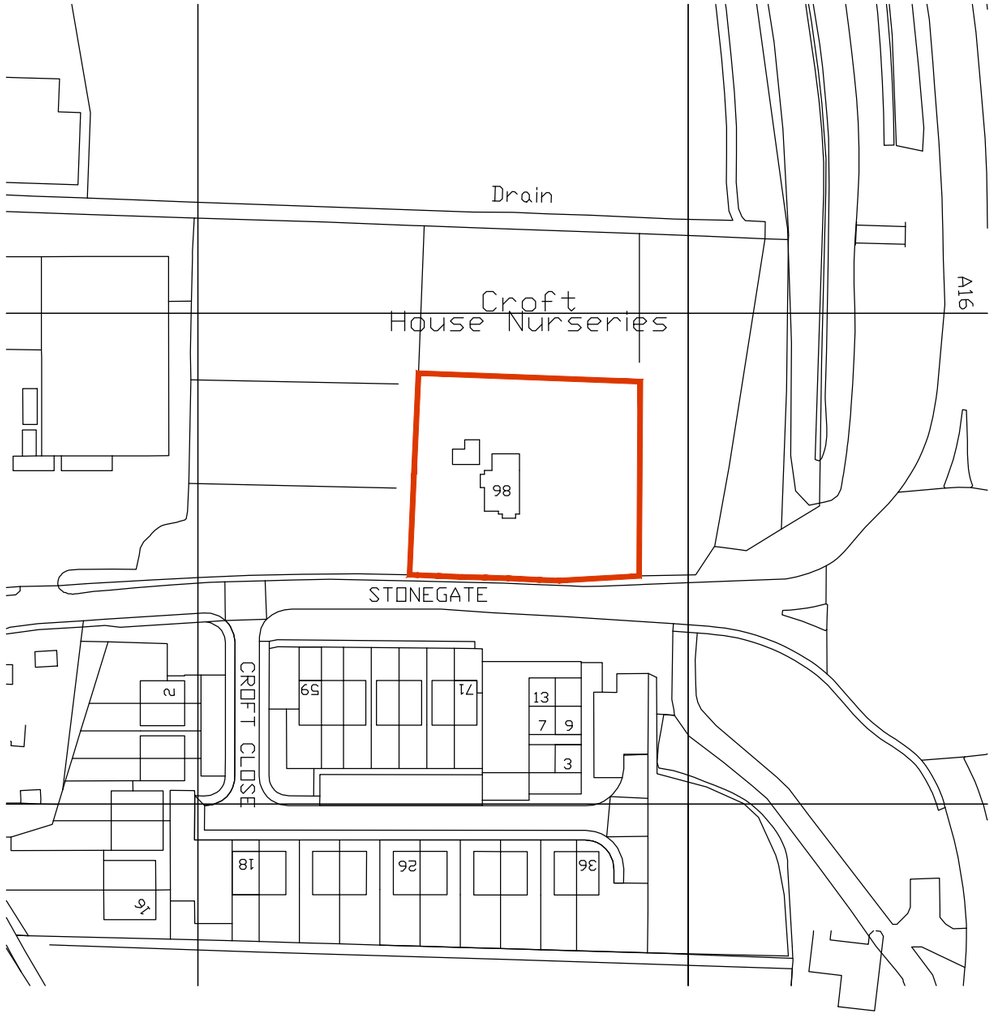

Scale

0 5m 10m 25m 50m 100m

North

Scott I Whight
Architects and Development Consultants
14 Sugar Way, Peterborough, PE2 9RL
Tel: 01733 834719
E-Mail: scottwhight@btinternet.com

Client: Mr and Mrs Negus		Project: Proposed extensions and alterations at 98 Stonegate Cowbit Lincs		
Drawing: Location Plan				
Date: November 2021	Scale: 1:1250 @ A3	Project No.: 506	Drawing No.: -	Revision: -