
72 BARRIER BANK
COWBIT
SPALDING
LINCS
PE12 6AQ

Scale

5m 10m 15m


1274/97

Side Elevation

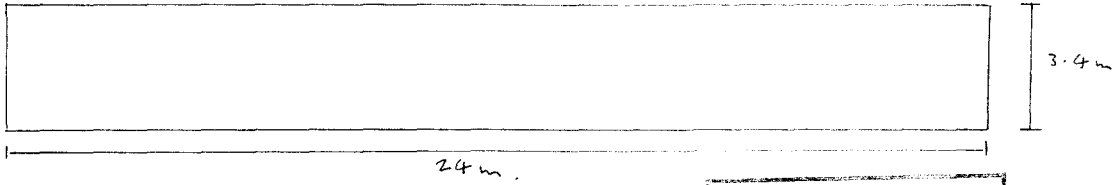

DETERMINED
PLAN


End Elevation

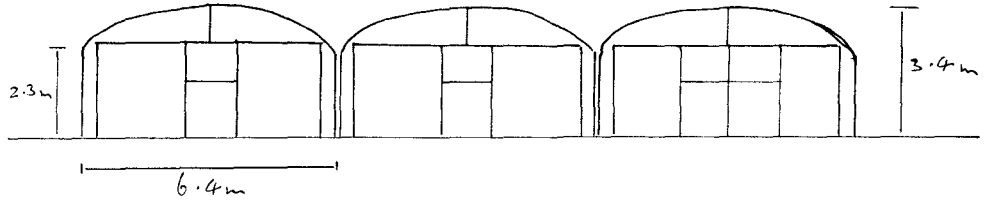

RECEIVED
DEC 1997
Date: 12/4/97

Scale 1:500

N

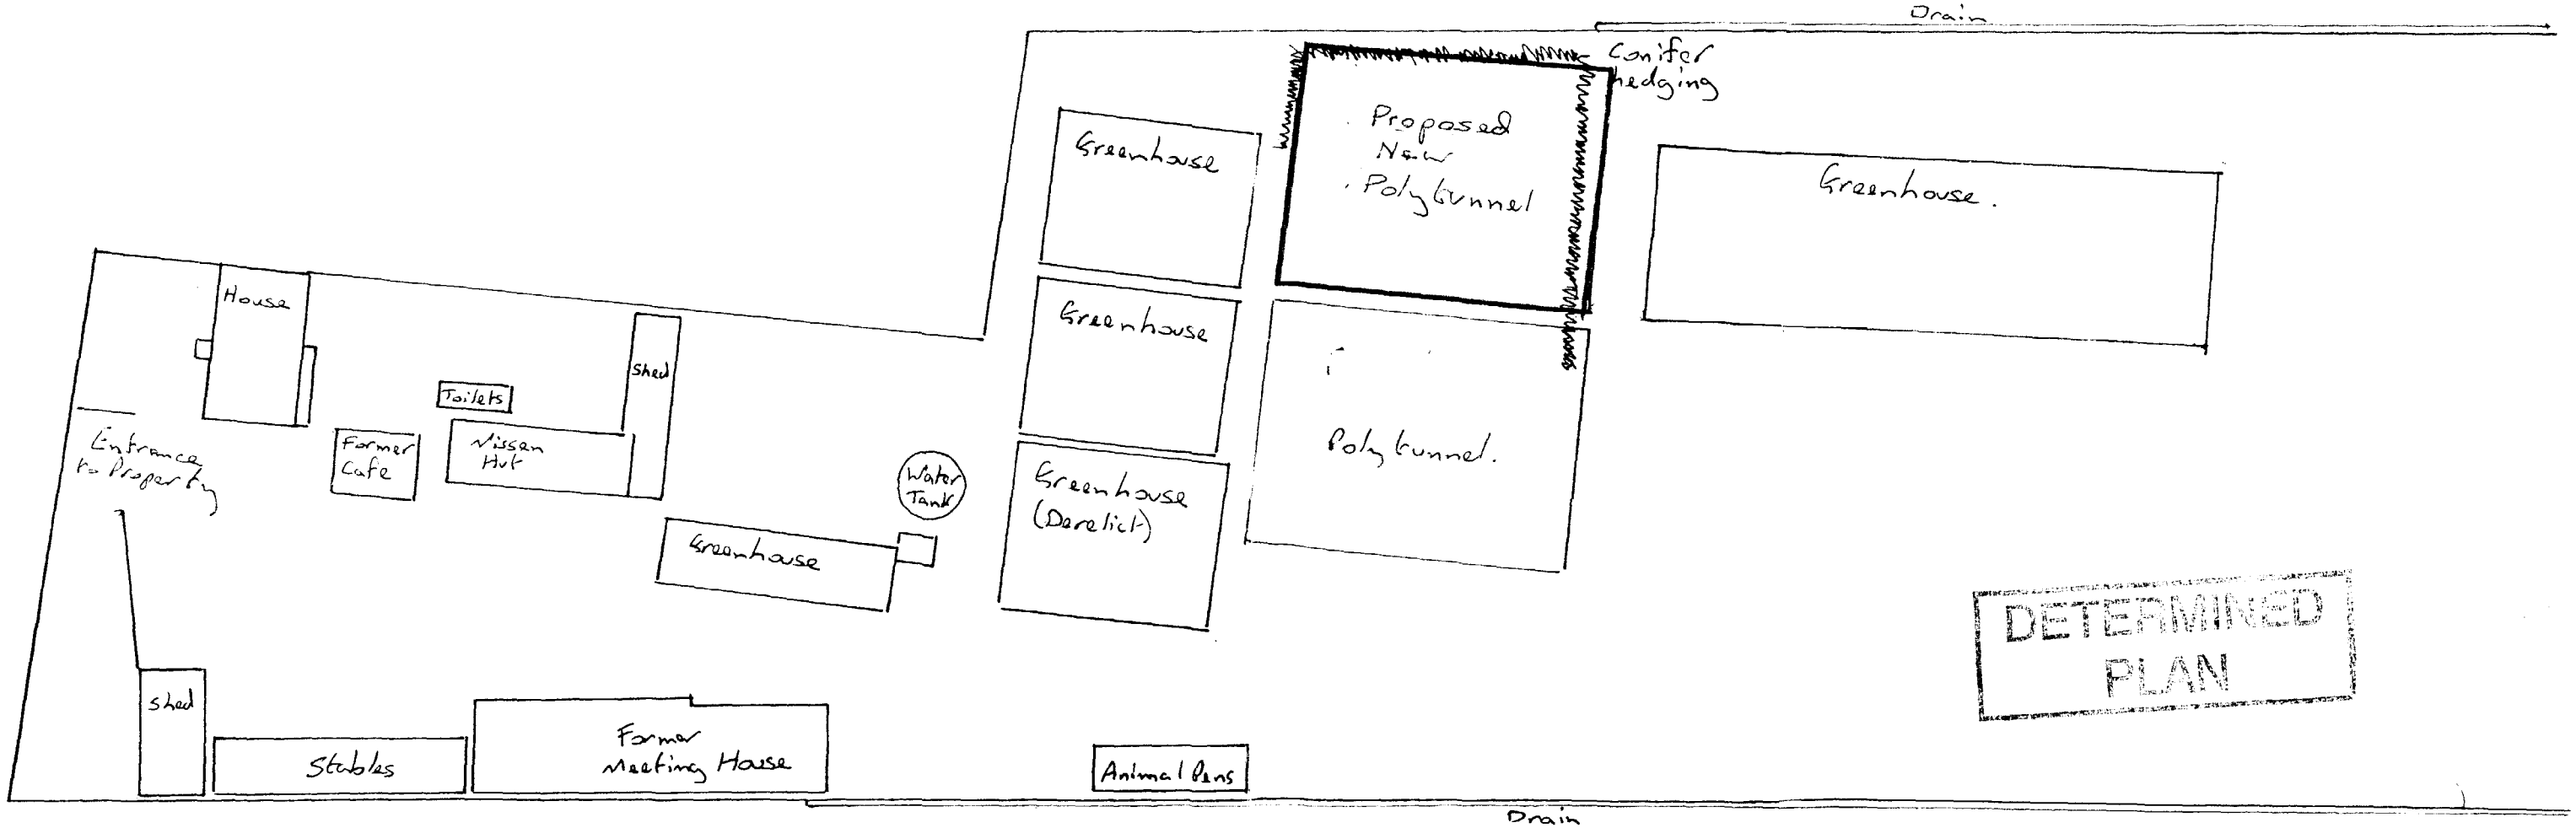

DETERMINED
PLAN