Provide along the south side of Stone Gate half-battered kerbing, associated drainage as shown and 1.8m footway as construction detail.

Gully connects to existing sewer

Existing 150mm Sewer

Limit of kerb & footway works

Limit of kerb & footway works

Existing 150mm Sewer

Gully connects to existing sewer


Vis. Splay

Vis. Splay

Vis. Splay

For works to be adopted by the Highway Authority; 'The specification in all respects shall be in accordance with the current Lincolnshire Design Guide for Residential Areas and Development Road Specification & Construction publications in force at the time of construction.'

For works to be adopted by the Water Authority; 'All works are to comply with Sewers for Adoption 4th Edition and local variations in force'

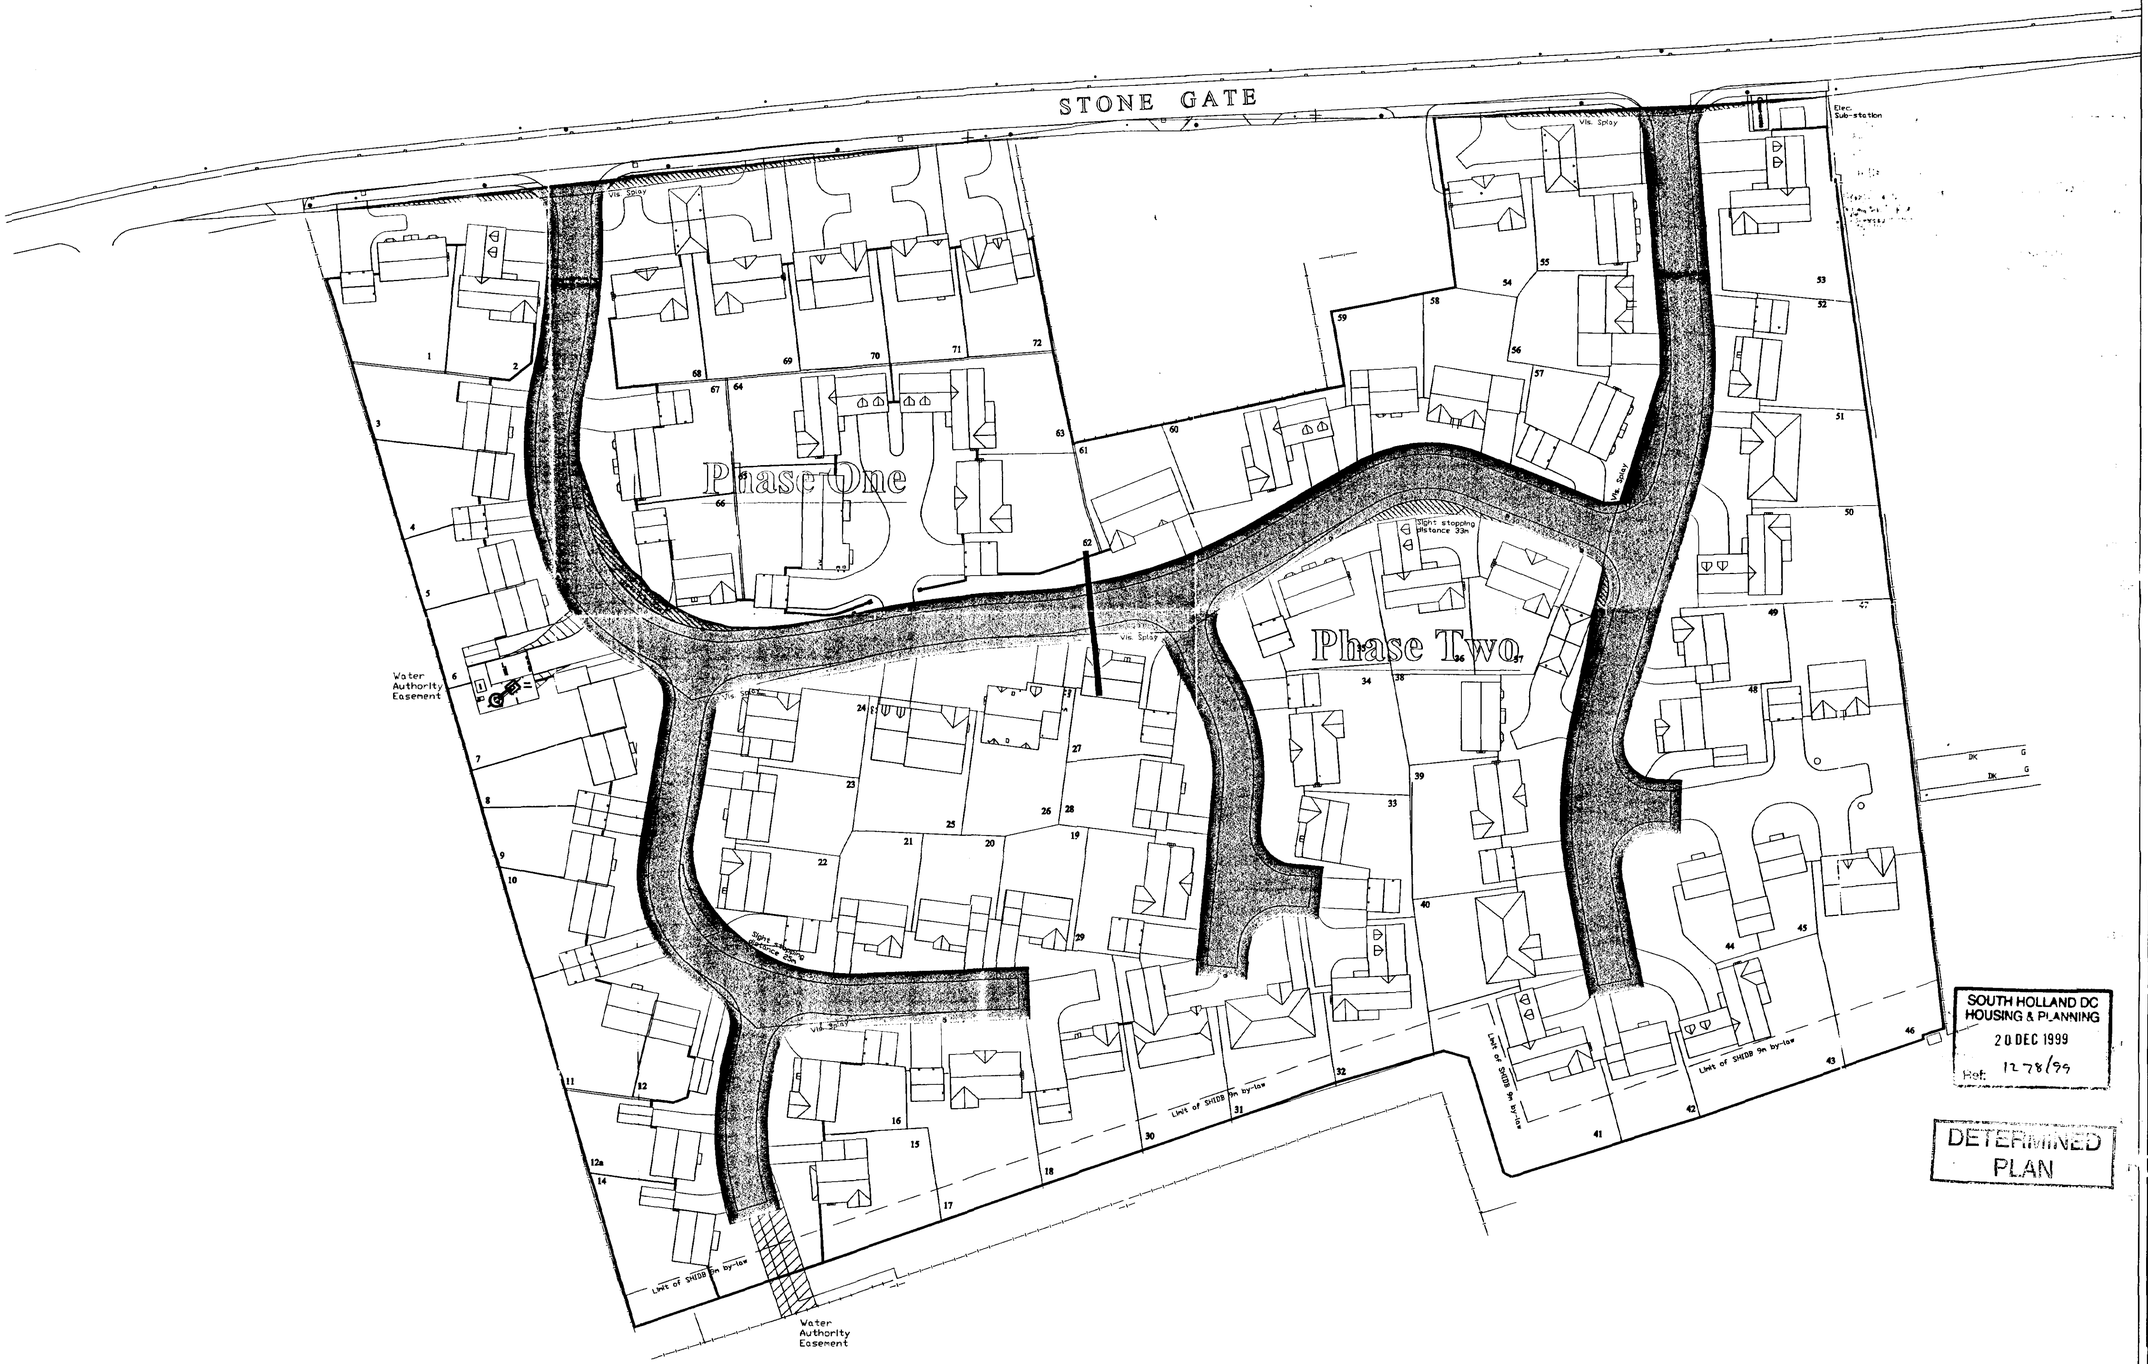

SOUTH HOLLAND DC
HOUSING & PLANNING
20 DEC 1999
Ref: 1278/99

DETERMINED
PLAN

Date :	Description :

R E V I S I O N S

ALLISON HOMES
Swallow House, Banbury Close, West Elloe Avenue, Spalding, Lincs. PE11 2BS
Telephone : (01775) 724701 Fax : (01775) 762153
ALLISON HOMES is a trading name of SWALLOW HOMES LTD

Project :
Stonegate Cowbit

Drawing Title :
Section 38 Agreement

Reference No :	Scales : 1:500
	Date : 20/9/99
Drawing No : L119/S38	Drawn : DEM

Do not scale directly from this drawing . All discrepancies to be brought to the attention of the above office.

For works to be adopted by the Highway Authority; 'The specification in all respects shall be in accordance with the current Lincolnshire Design Guide for Residential Areas and Development Road Specification & Construction publications in force at the time of construction.'

For works to be adopted by the Water Authority; 'All works are to comply with *Sewers for Adoption 4th Edition* and local variations in force'

SOUTH HOLLAND DC
HOUS... ...NNING
26 DEC 1999
Ref: H278/59

DETERMINED
PLAN

Date :	Description :	
2/12/99	Water stms, telecom plot 33 & elec. plot 10 added.	A

REVISIONS

ALLISON HOMES

Swallow House, Banbury Close, West Elloe Avenue, Spalding, Lincs. PE11 2BS
Telephone : (01775) 724781 Fax : (01775) 761153

ALLISON HOMES is a trading name of SWALLOW HOMES LTD

Project :

Drawing Title :

Proposed Services Duct Crossings

Reference No :	Scales : 1:500
Drawing No : L119/UT/01/A	Date :
	Drawn :

Do not scale directly from this drawing . All discrepancies to be brought to the attention of the above office.