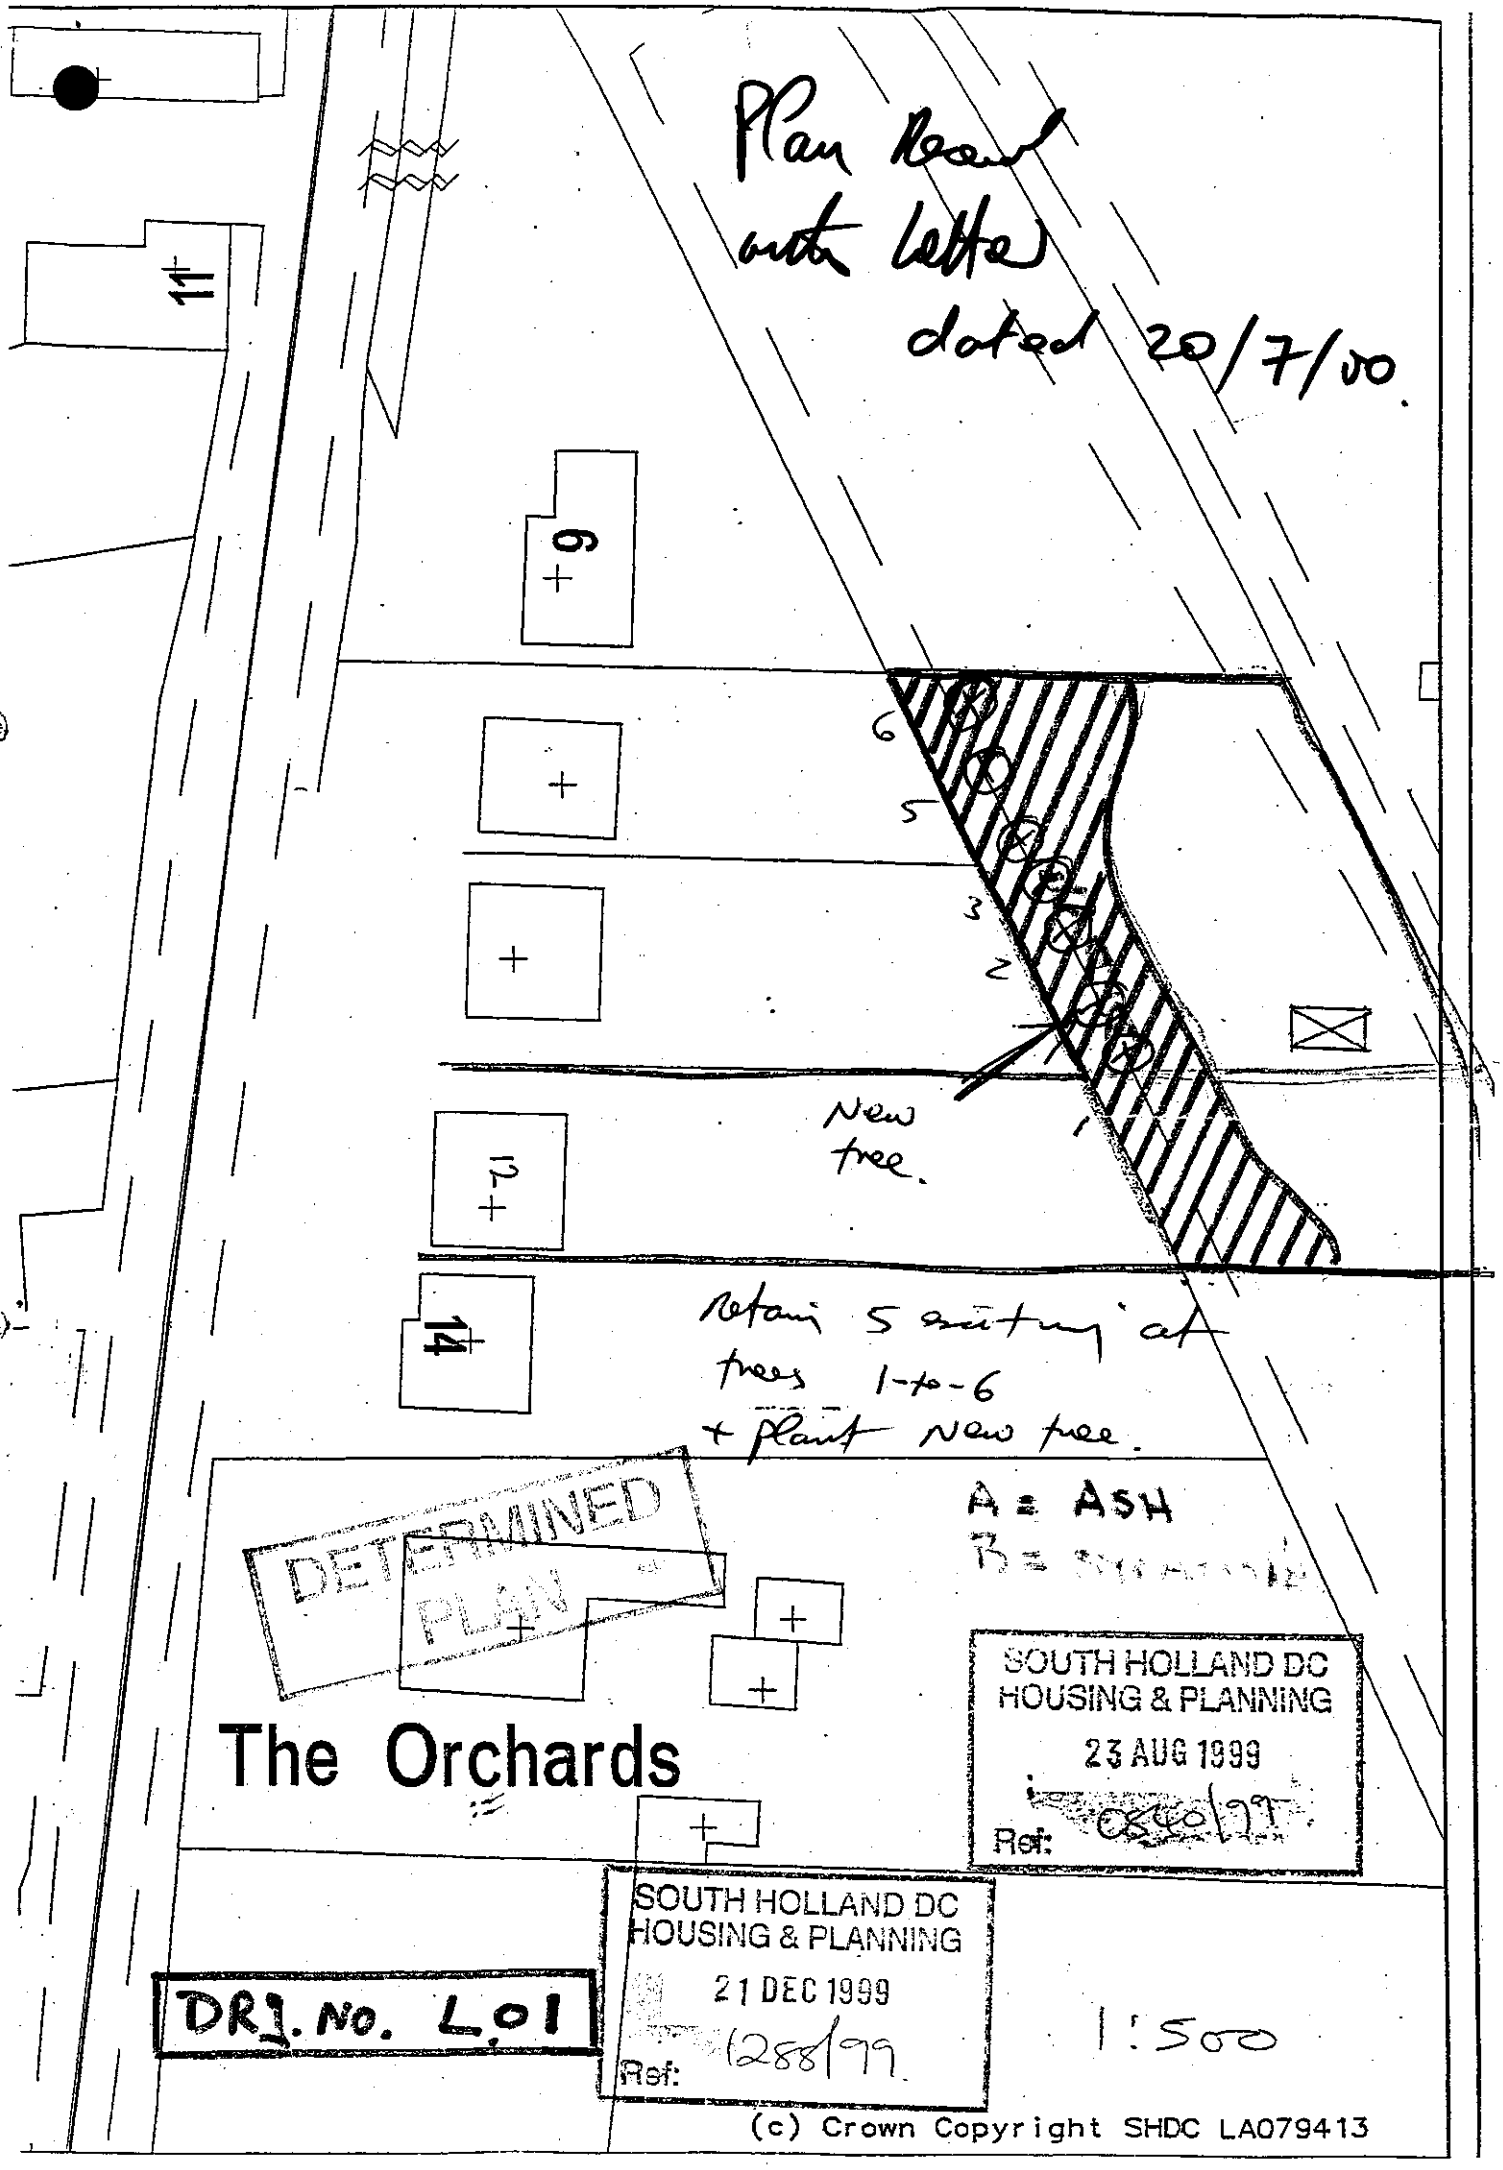
Plan Board with letter dated 20/7/00.
11
9
6
5
3
2
1
New tree.
12
14
Retain existing trees 1-to-6 + Plant New tree.
A = Ash
B =
DETERMINED PLAN
The Orchards
SOUTH HOLLAND DC HOUSING & PLANNING 23 AUG 1999 Ref: 0880/99
SOUTH HOLLAND DC HOUSING & PLANNING 21 DEC 1999 Ref: 1288/99
DRG. NO. L.01
1:500
(c) Crown Copyright SHDC LA079413