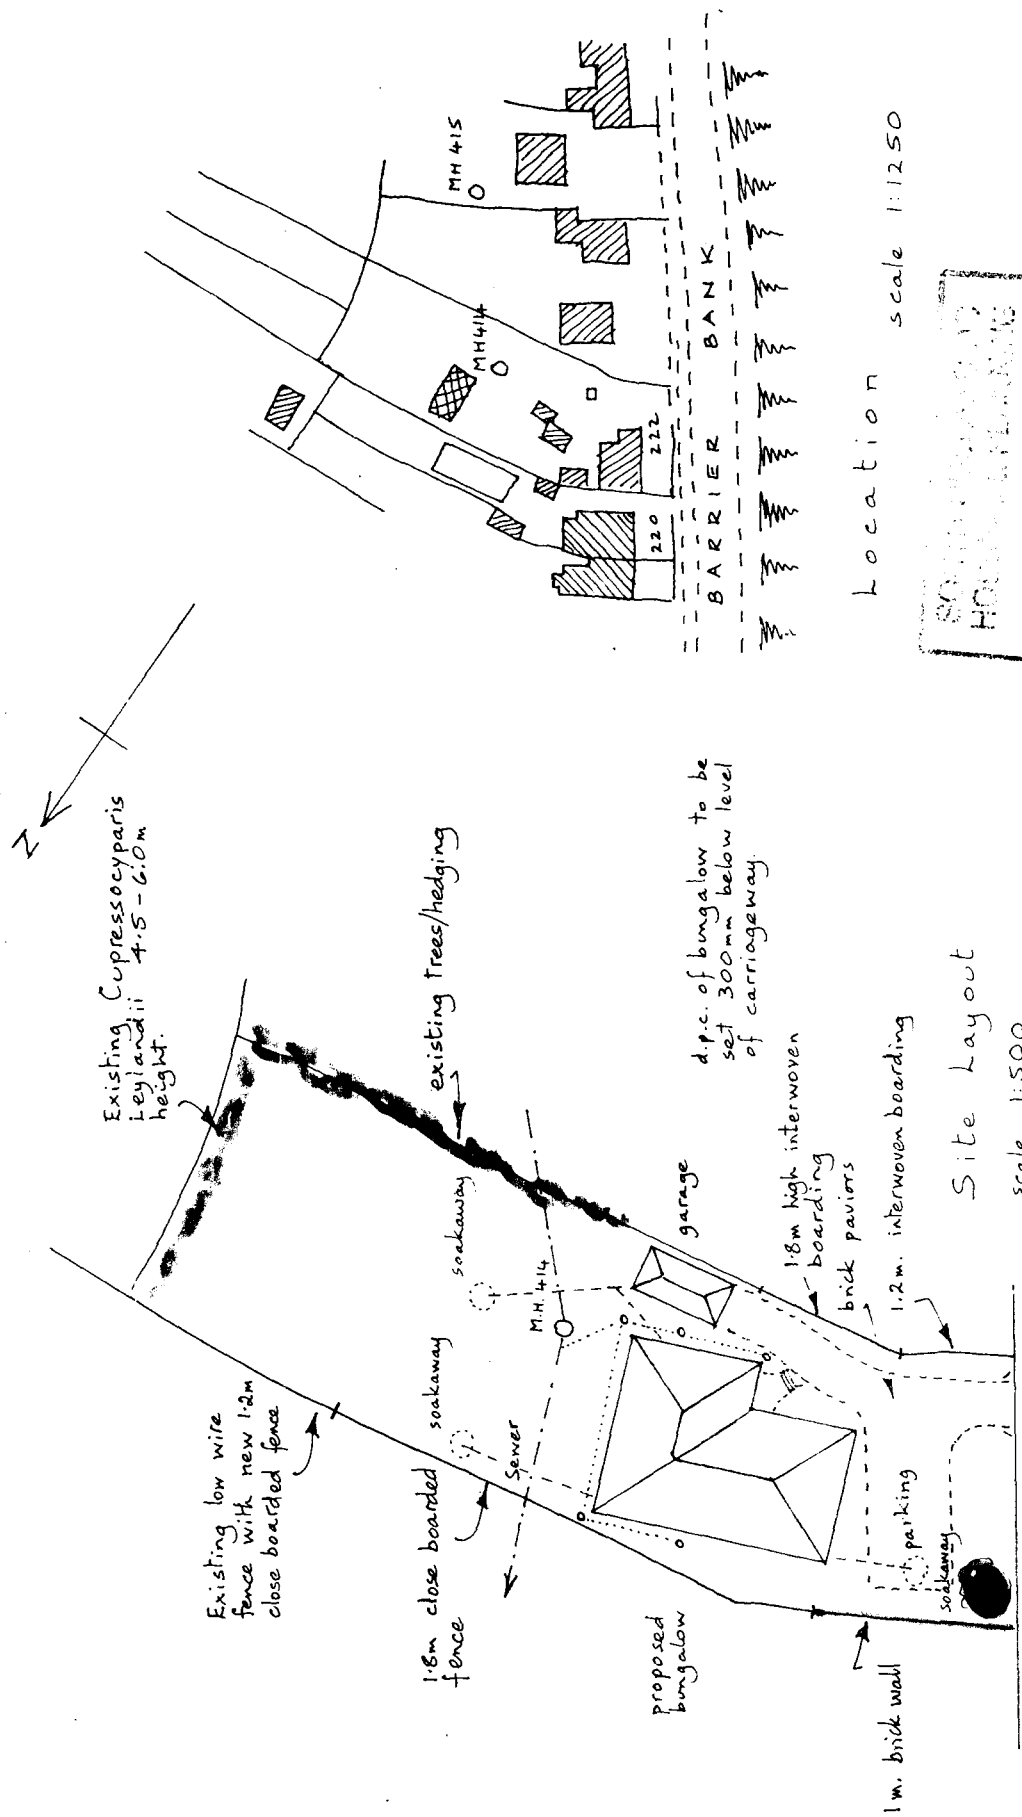


Mr. and Mrs. T. Dobney,
222, Barrier Bank, COWBIT

BUILDING DESIGN AND PLANS

ALWYN ROFFE,
1, Green Lane,
SPALDING, Lincs. PE11 2YB
tel: 01775 - 723 680

dwg. no 201107 Nov. 2000