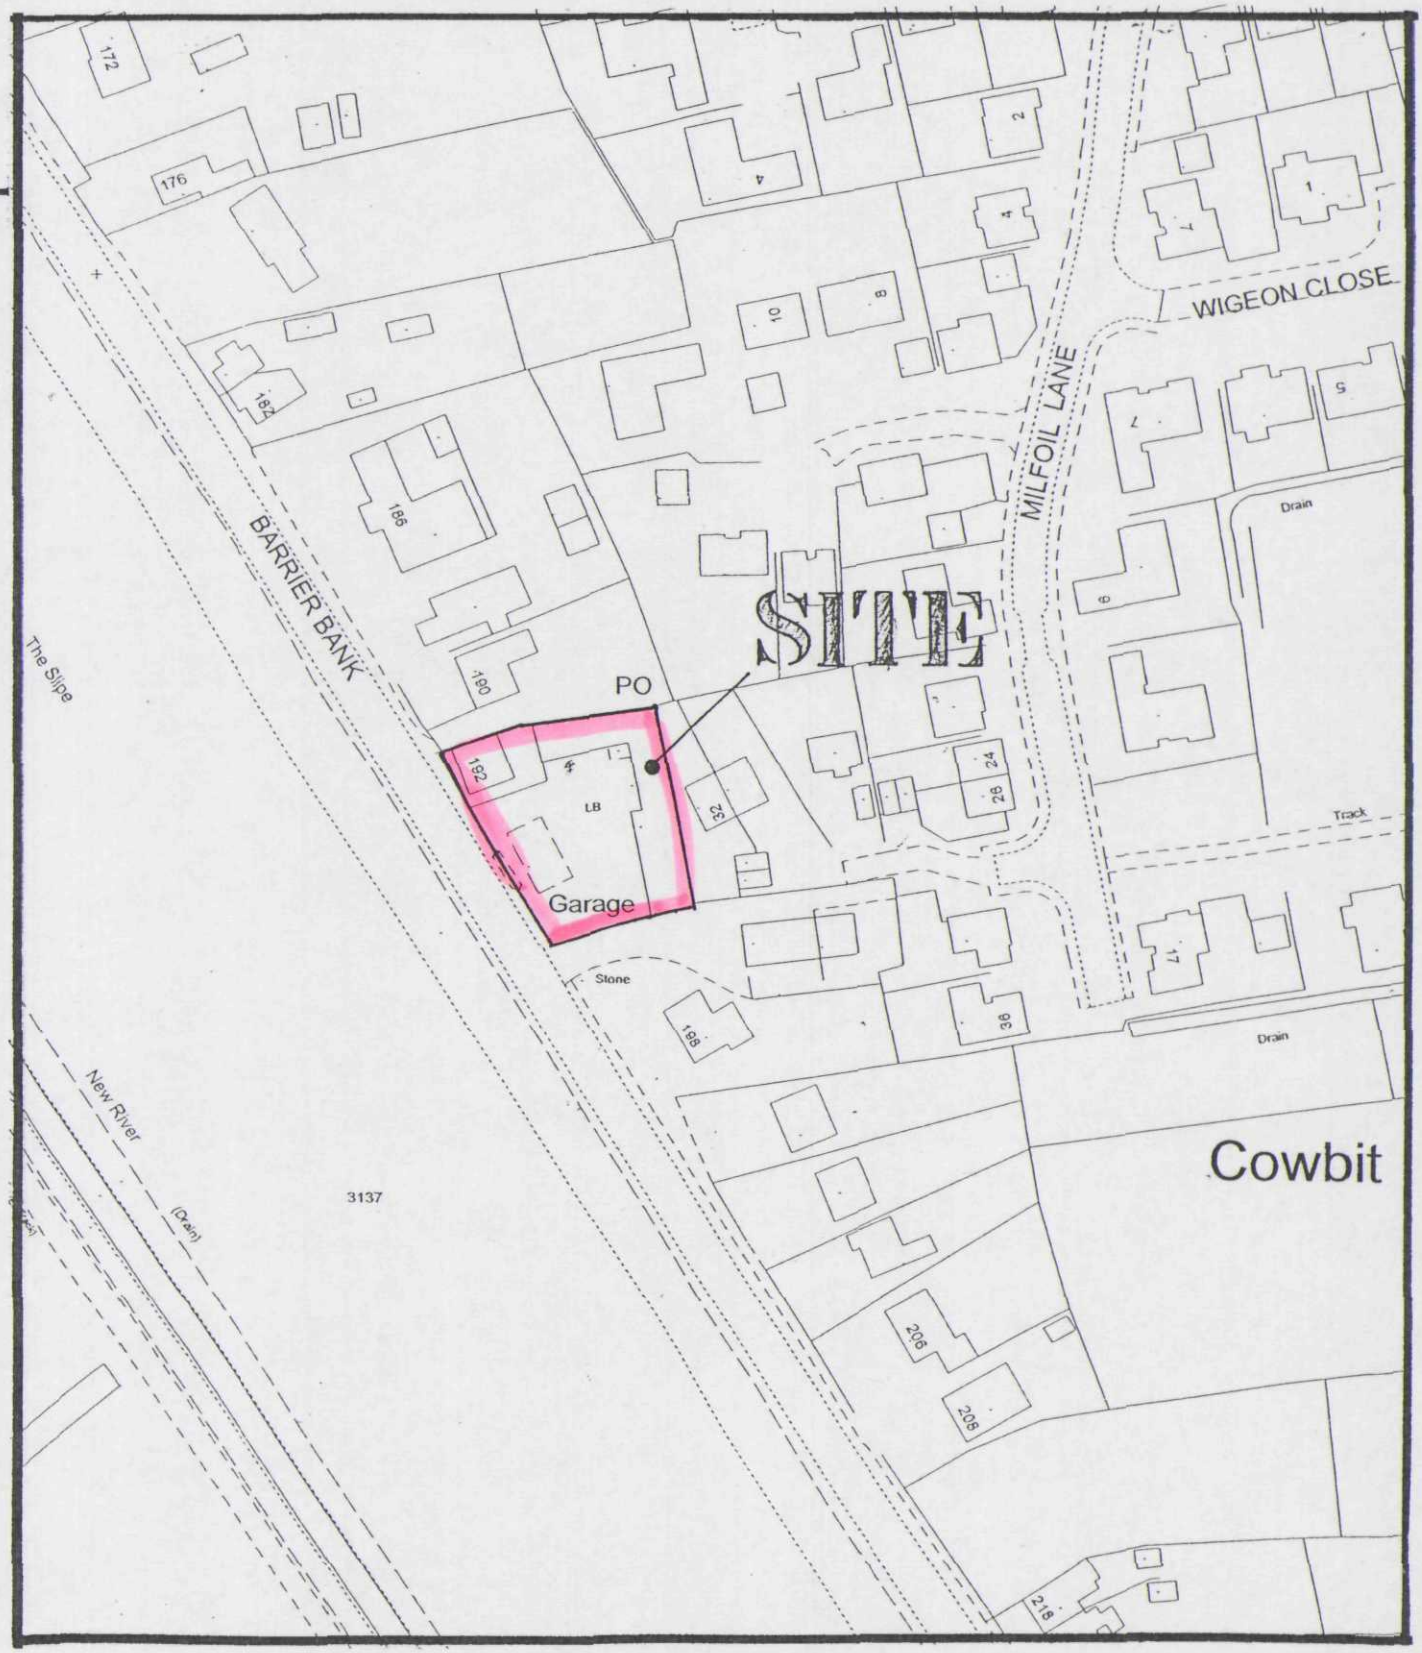


LOCATION PLAN
1/1250