
26-FEB-2005 13:04 ASHWOOD HOMES 01406 356115 P.05/06

proposed roof tiles to
match existing dwelling.

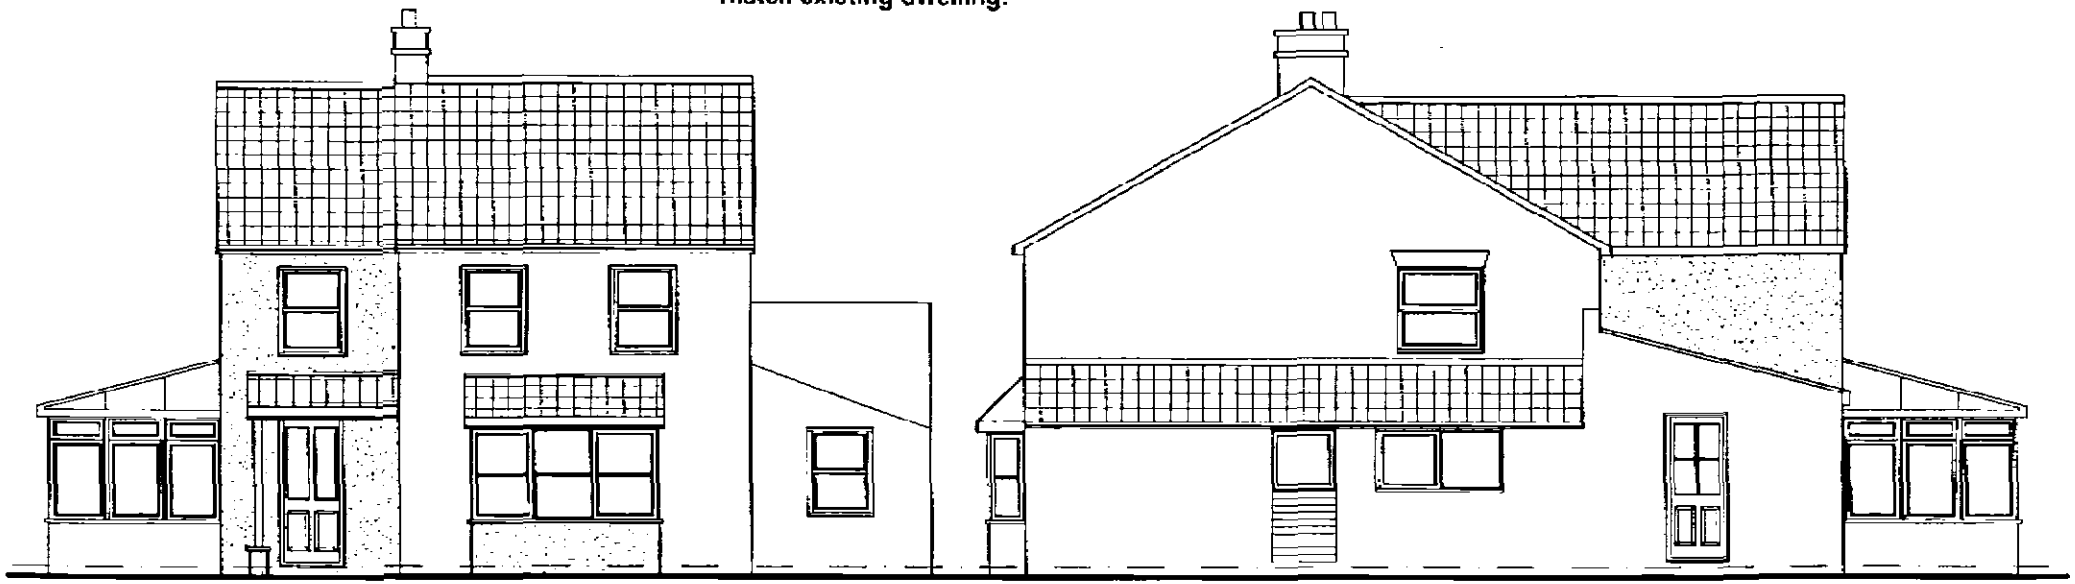

front elevation - from Drain Bank

side

external finish to be render
(to match existing dwelling)

PROPOSED * EXISTING