
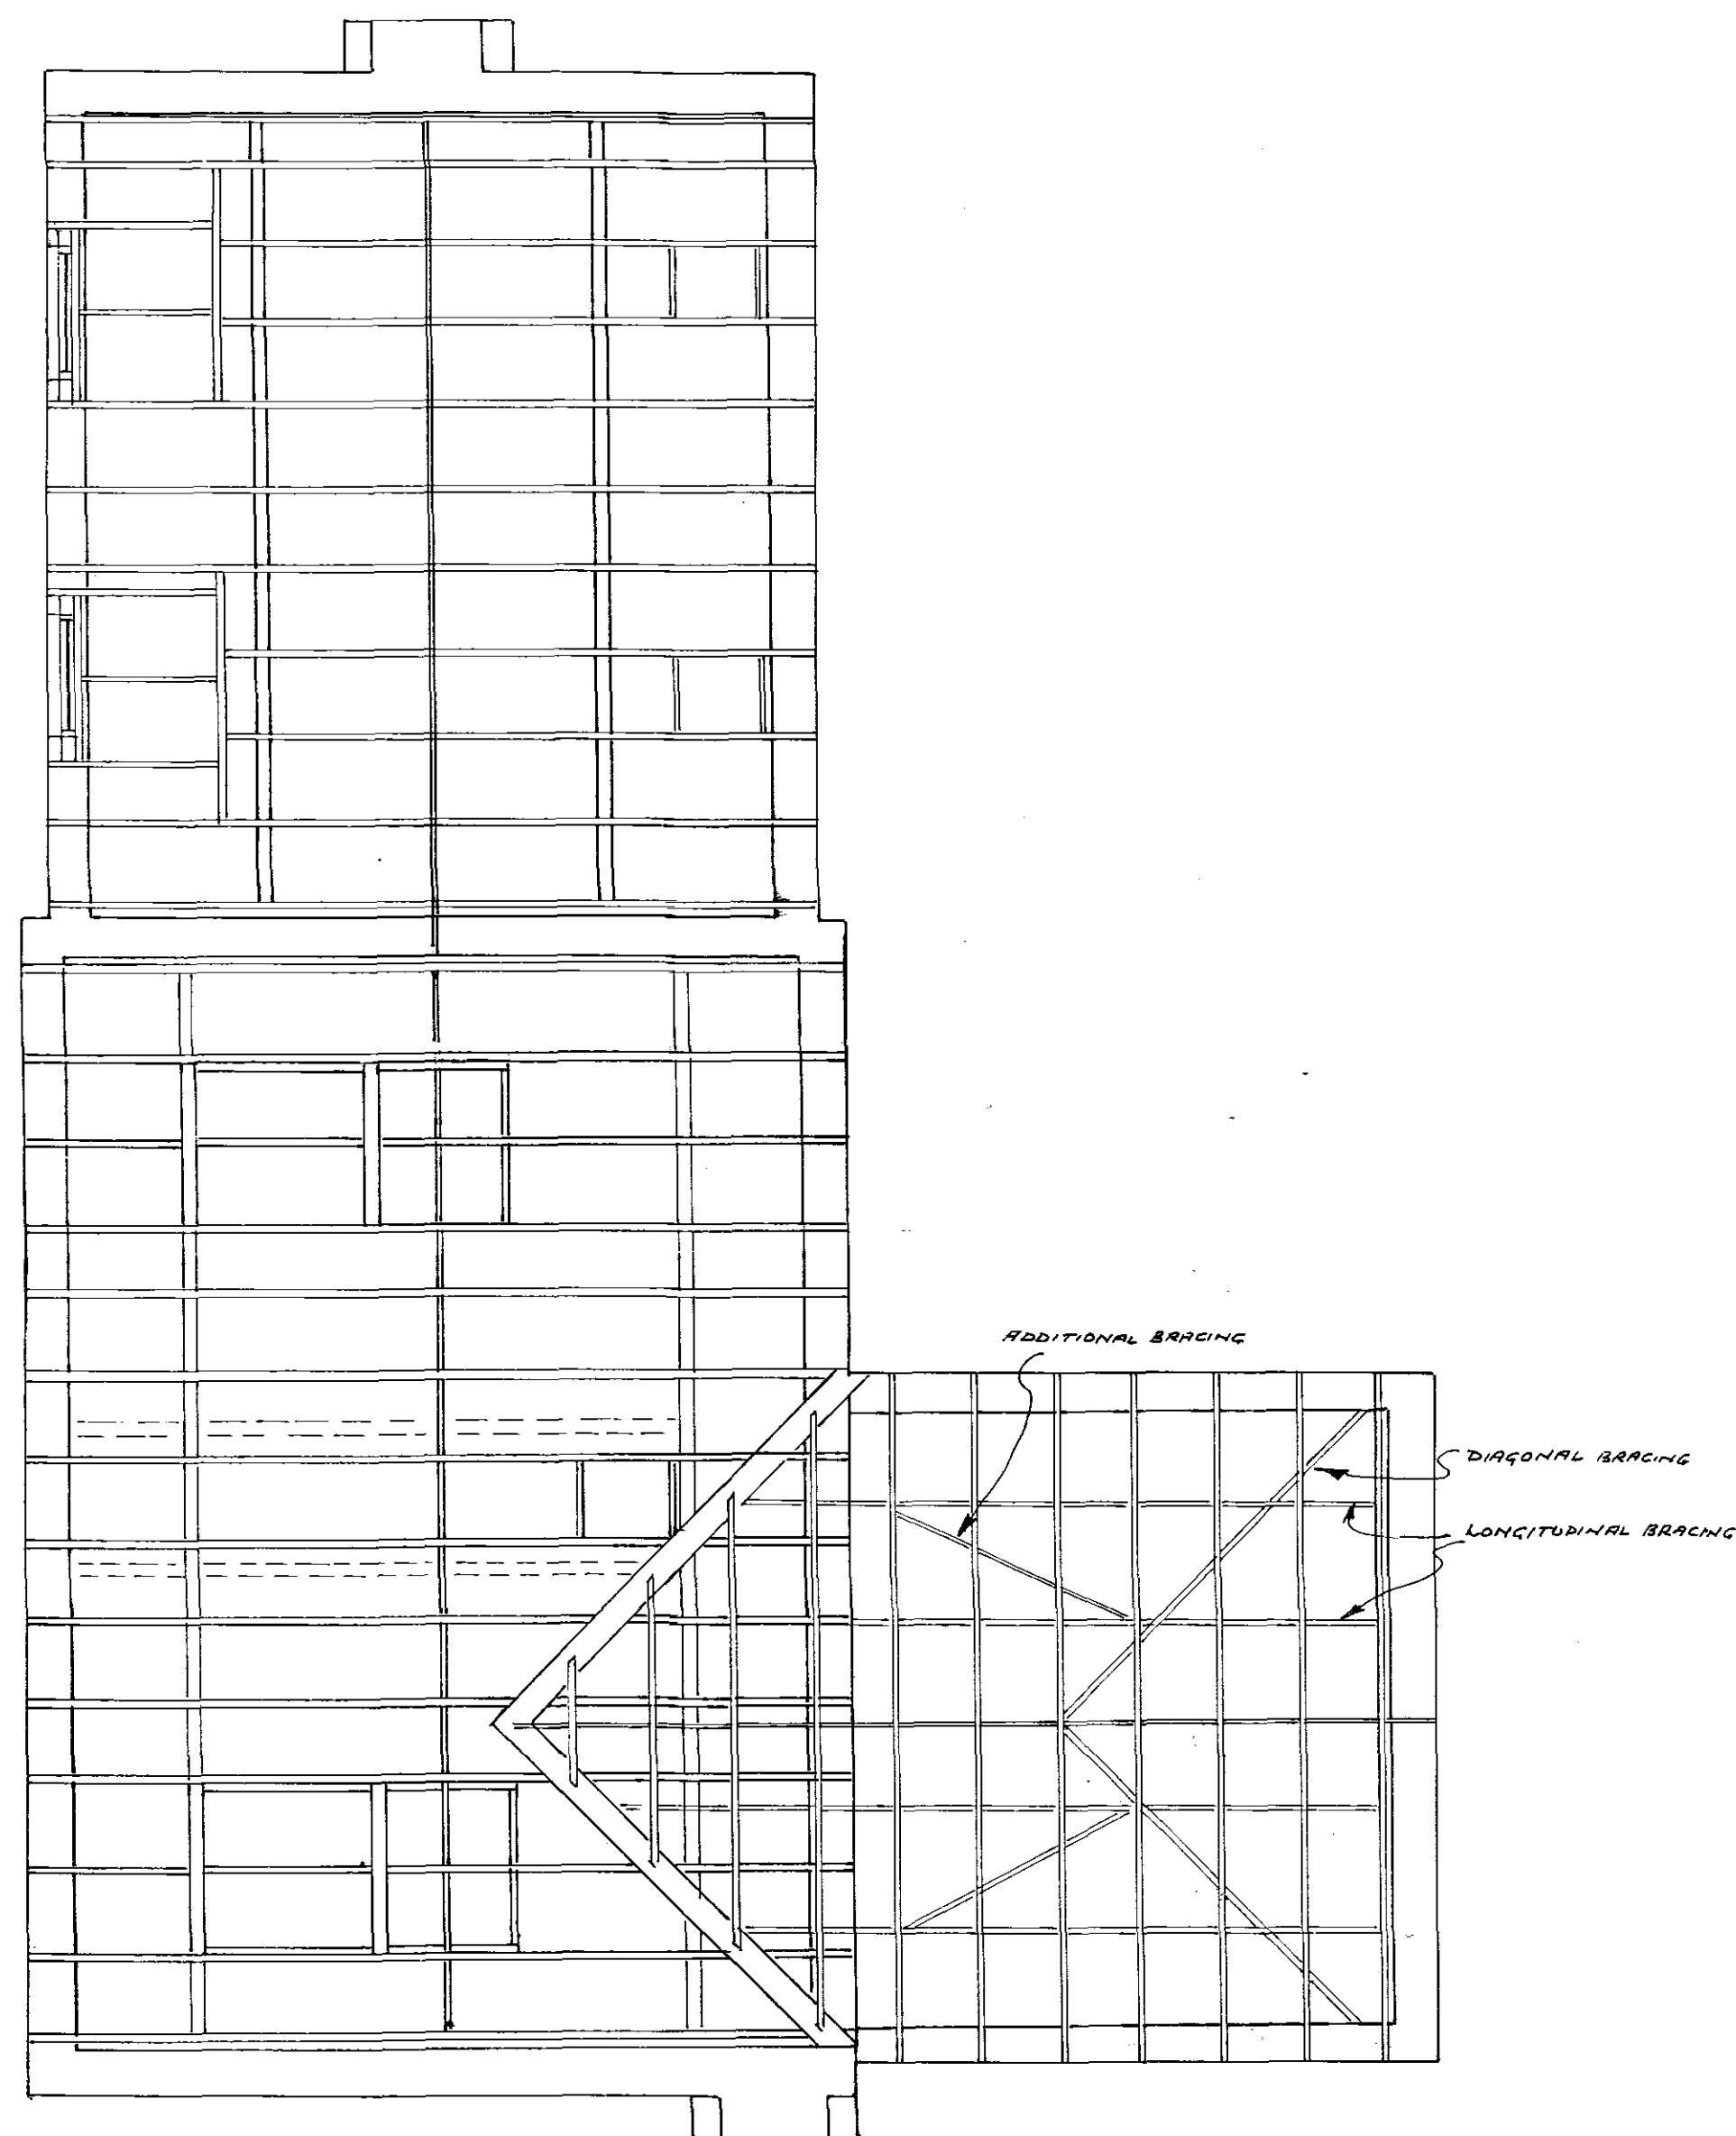


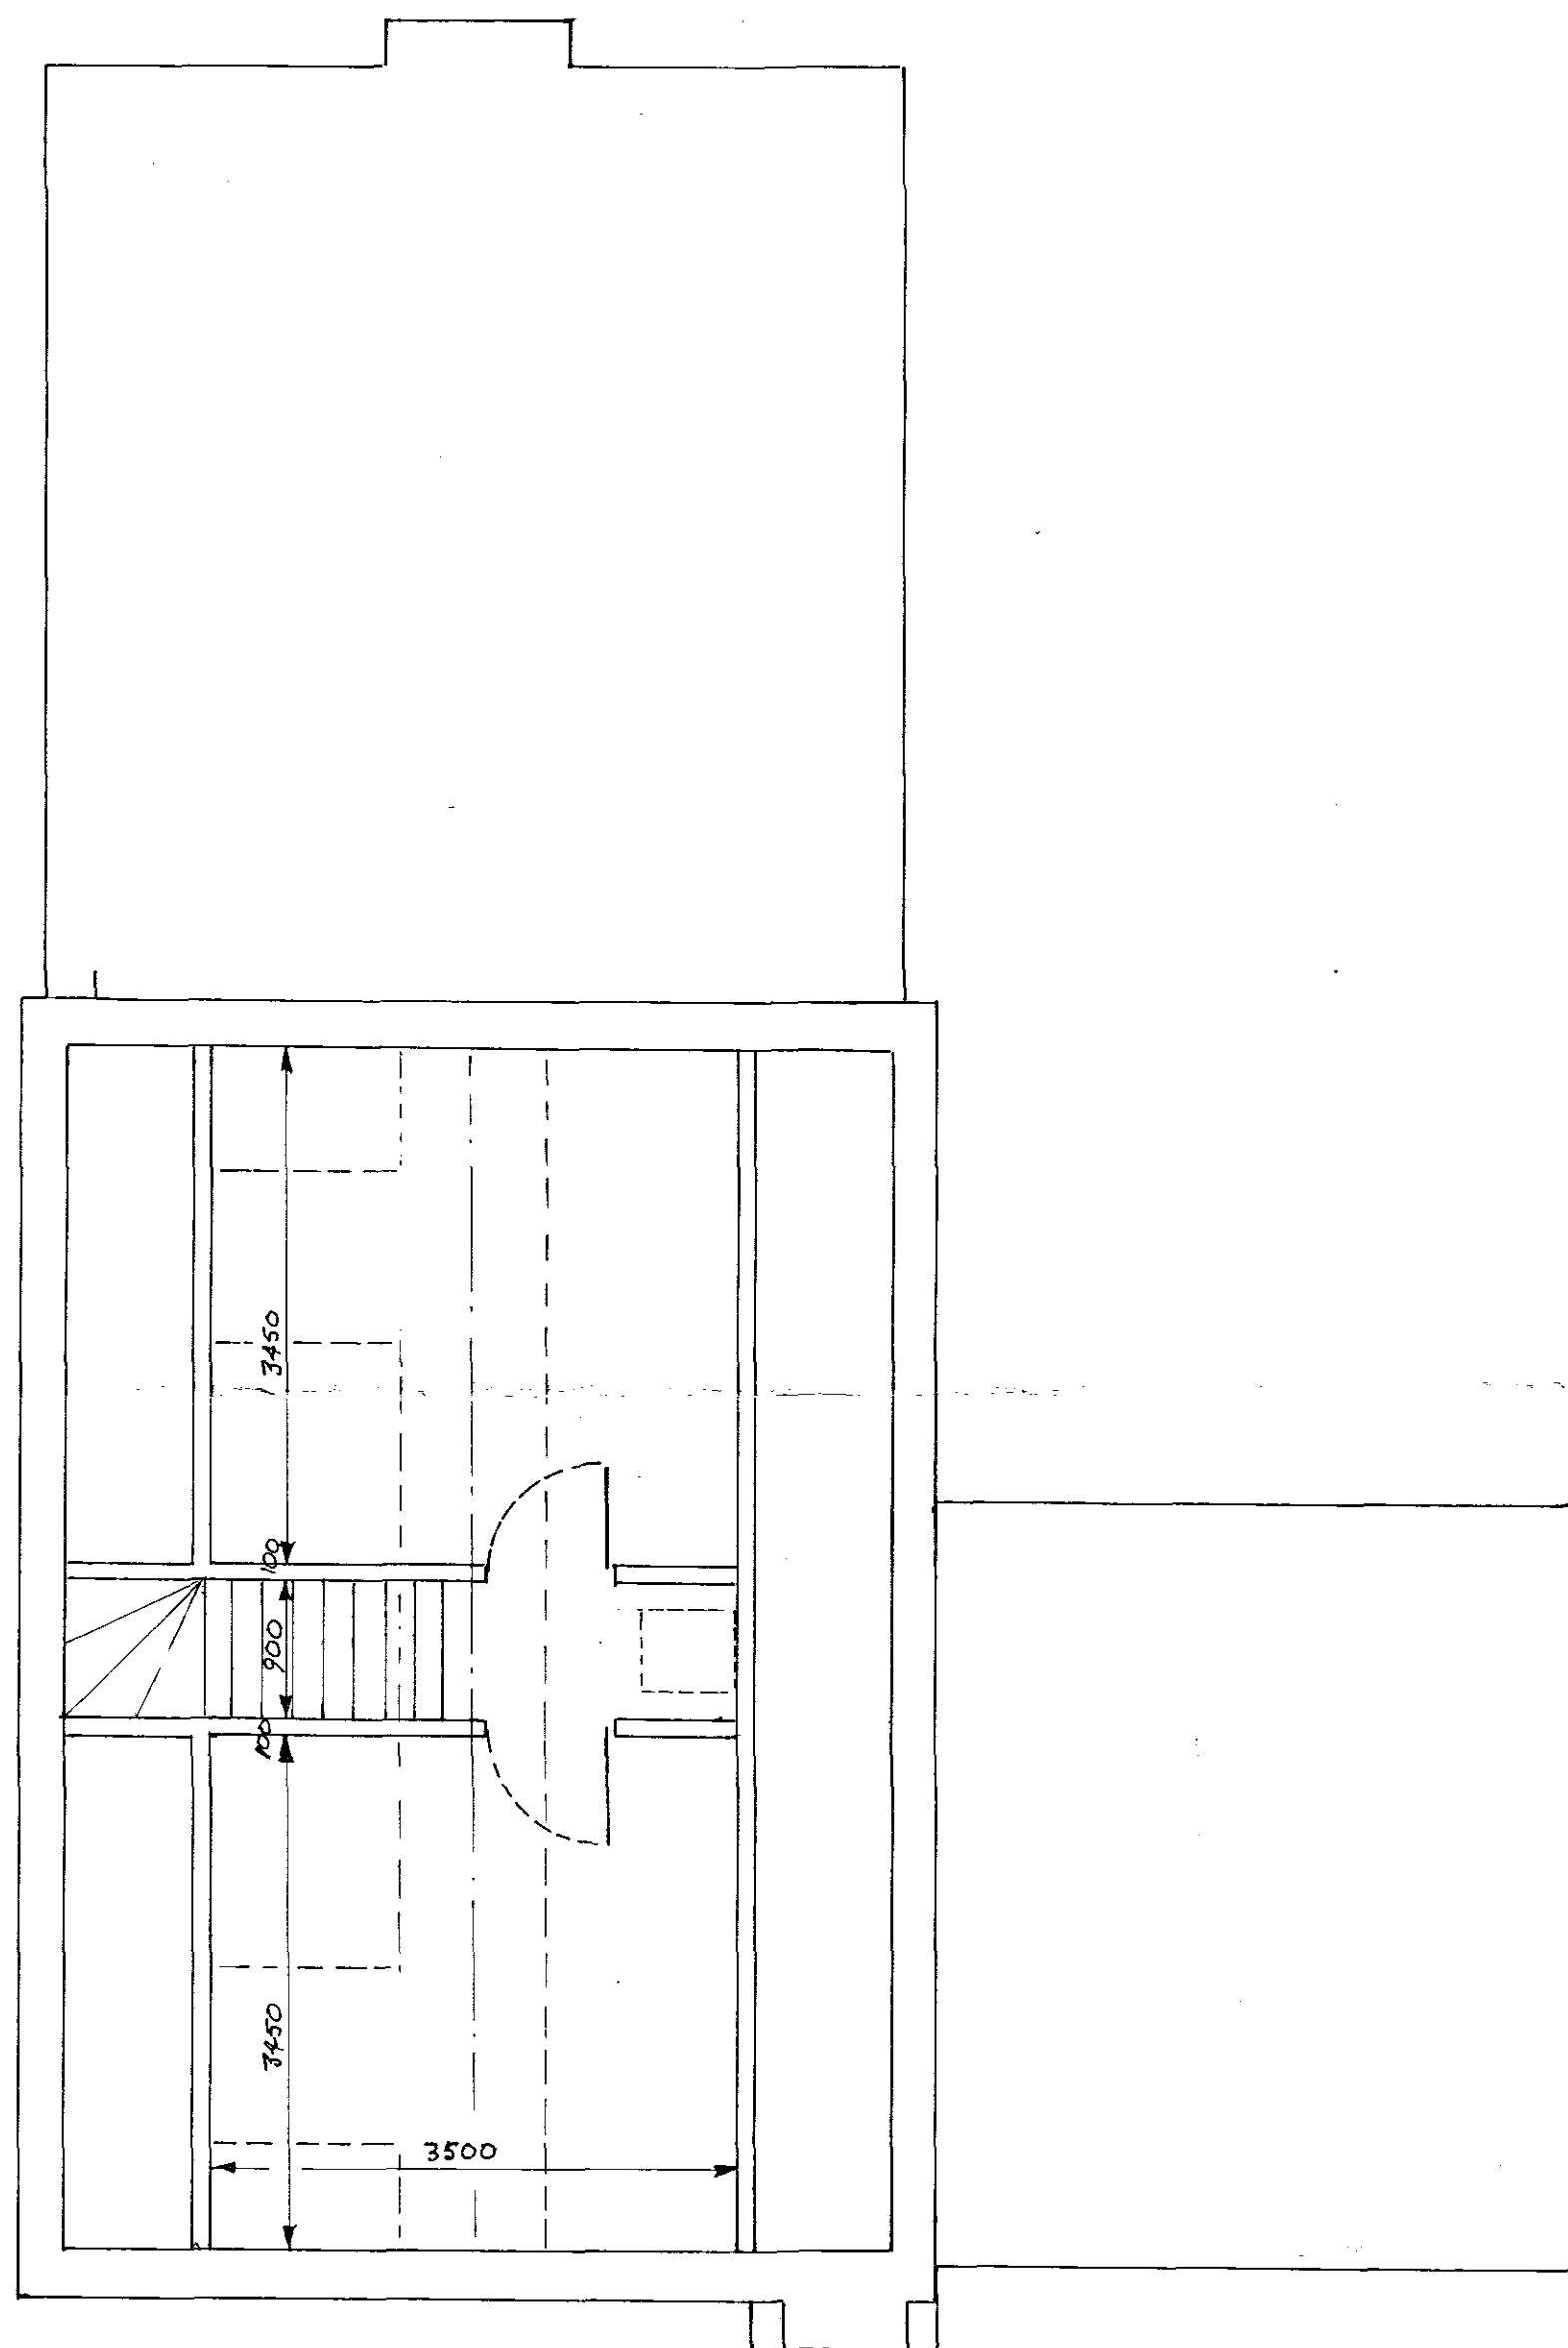

PROPOSED DWELLING OFF BACKGATE / BARRIER BANK, COWBIT, SPALDING, Lincs
FOR MR & MRS M. ROGERS.

DRG No MR/09/04 DATE: APRIL '09 SCALE 1:50 BY: Mark Rogers