
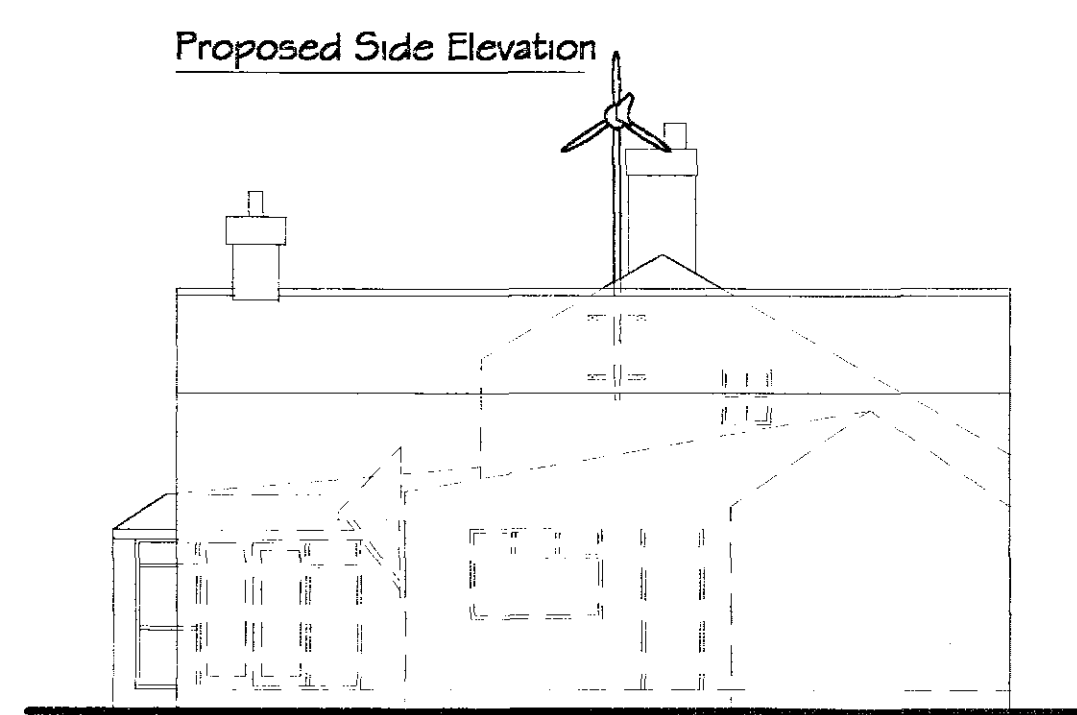
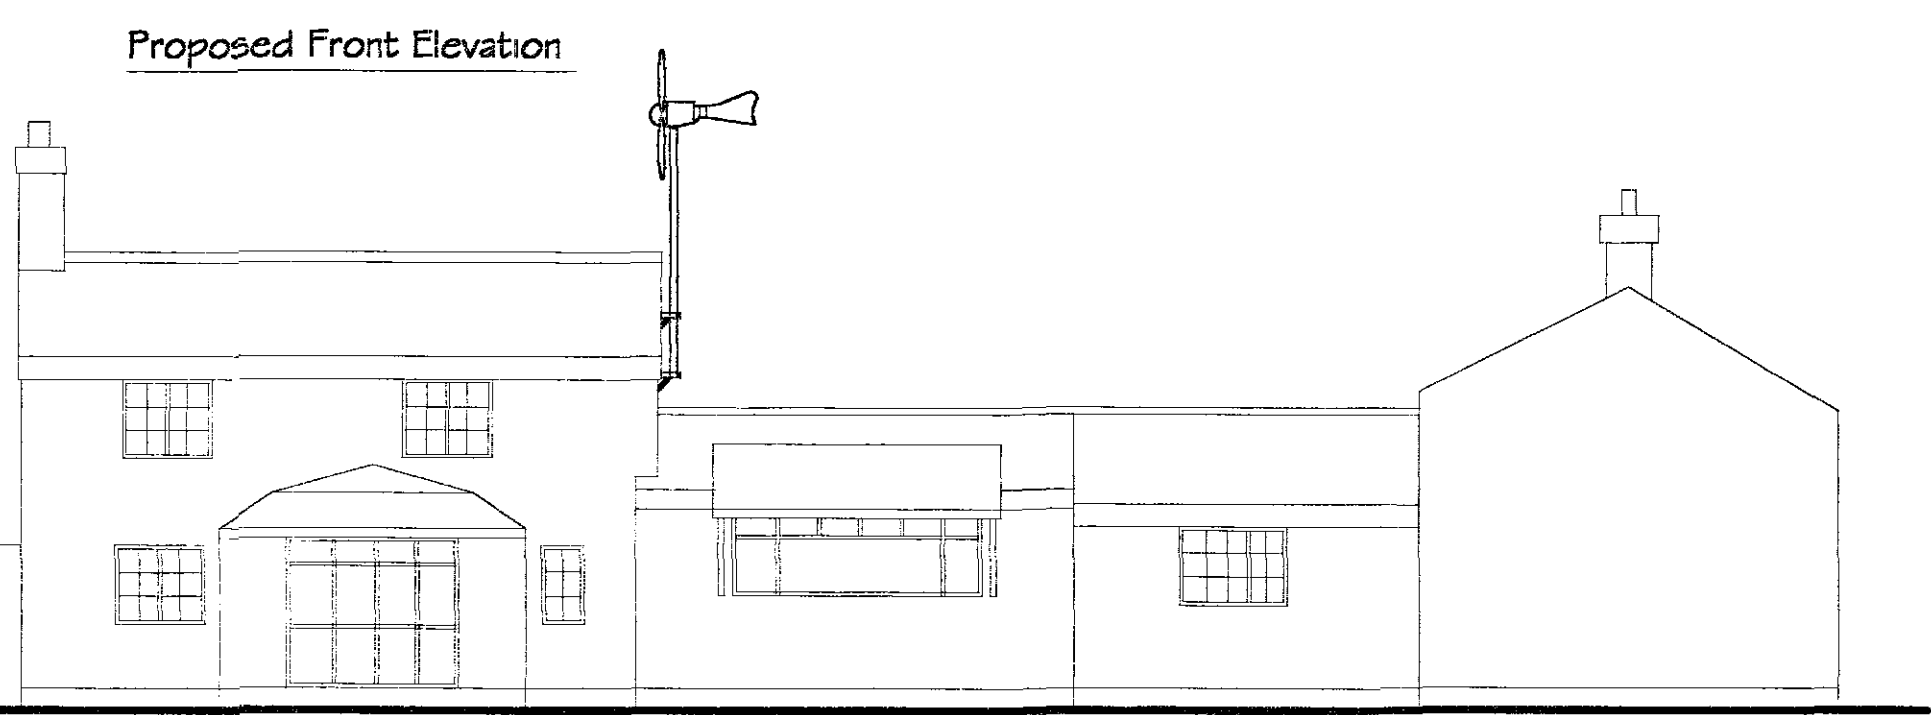
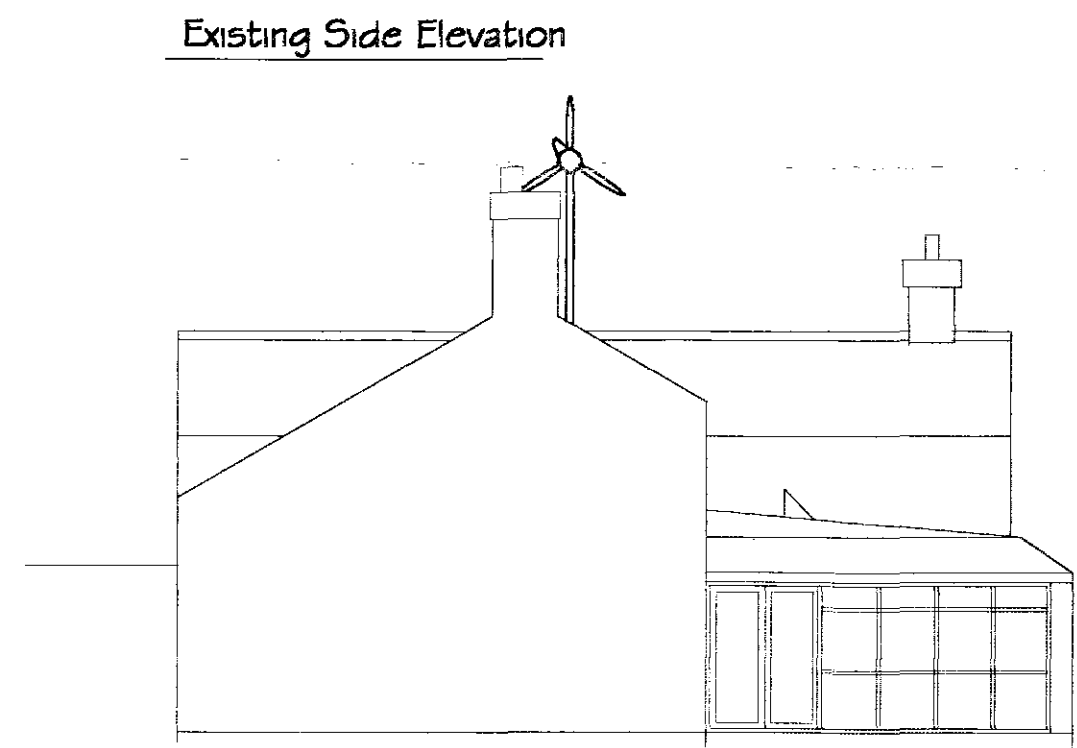
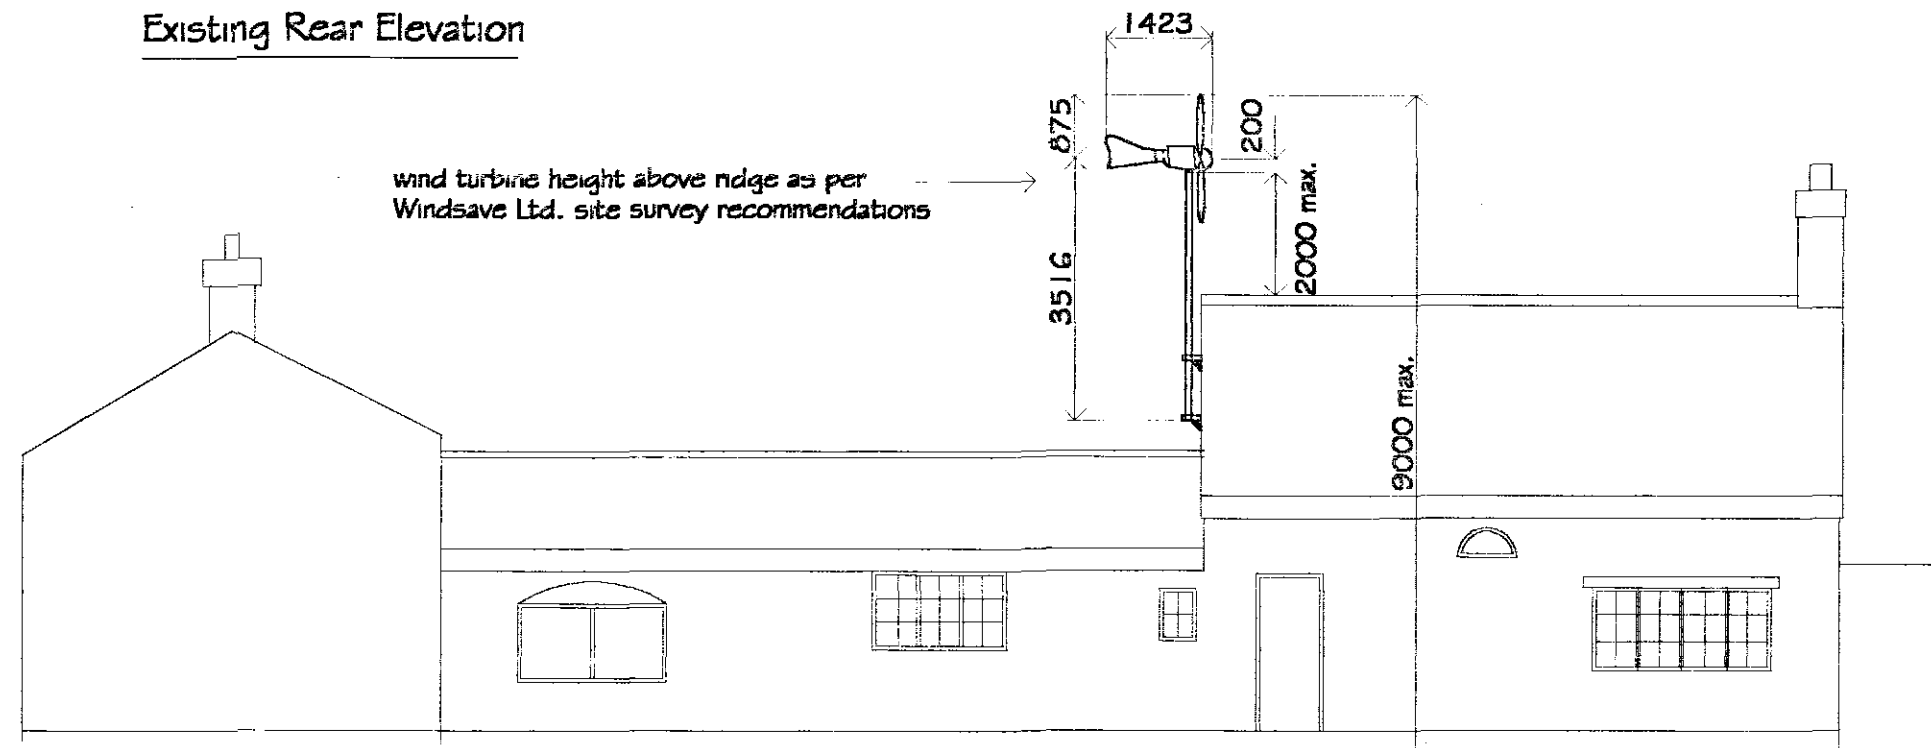
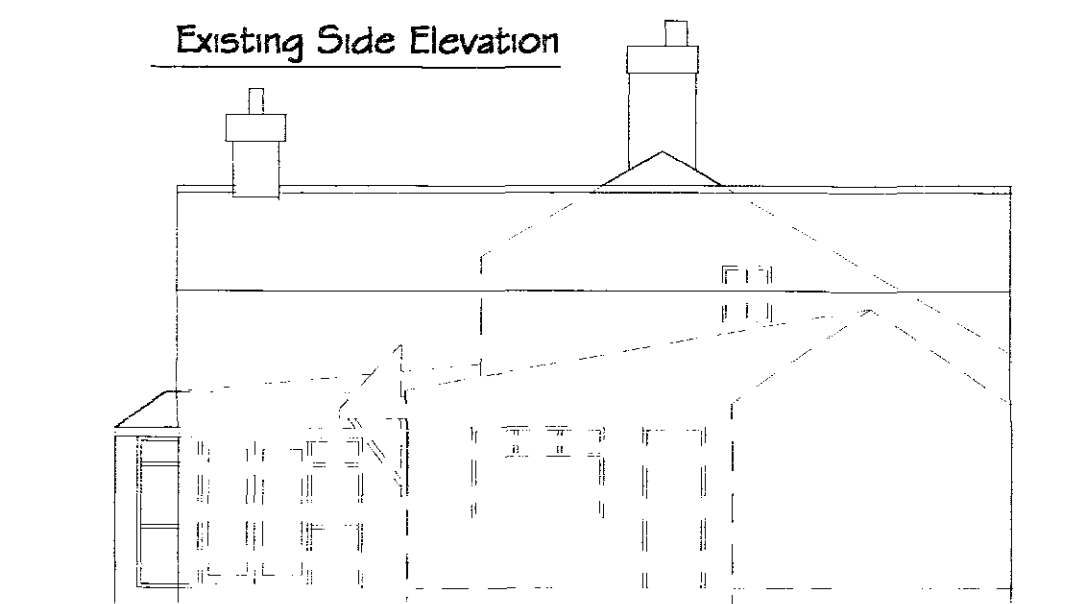
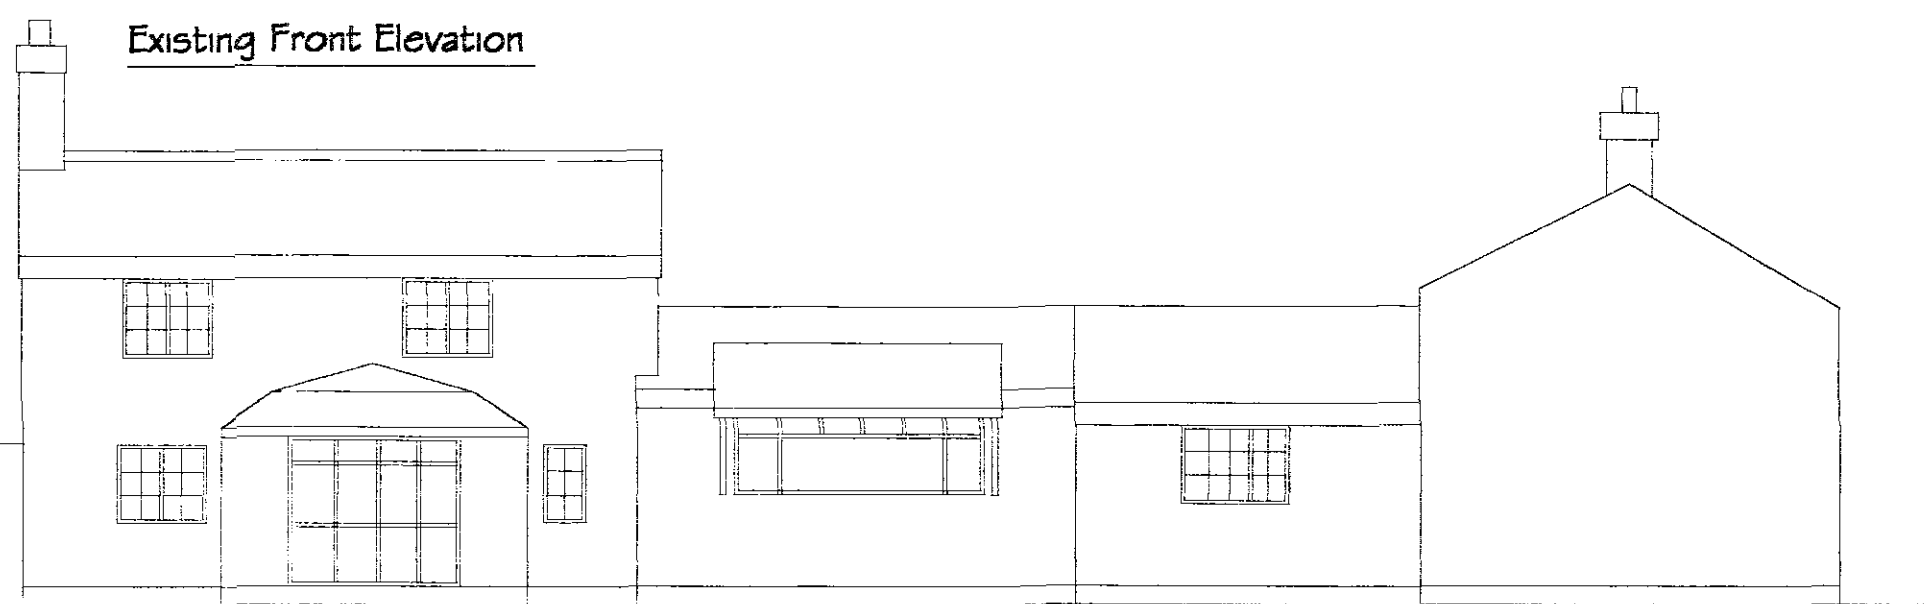
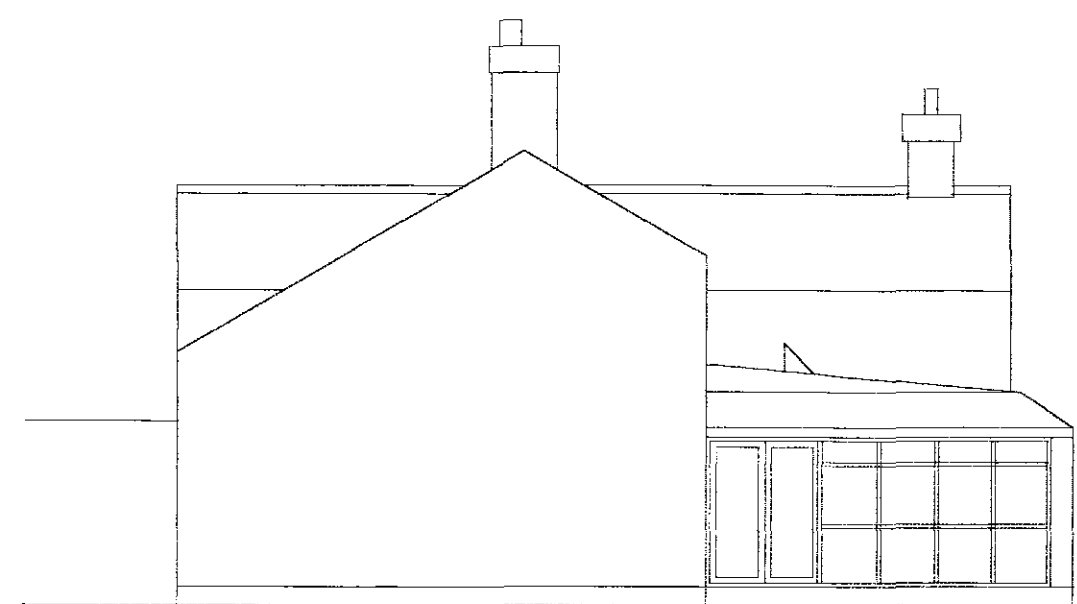


DETERMINED
 PLAN

GENERAL NOTES
 Copies of drawing 184/1/2006 must not be taken, traced or altered for any purpose other than that for which they are issued without written permission of MW Architectural - Detailing Services. The drawing is produced only for the purpose of obtaining Planning Permission & does not contain a full specification for the proposed works & must not be used as a contract document alone. The proposed work will not be supervised / inspected on site by MW Architectural / Detailing Services & it is therefore the clients appointed Contractors responsibility to control workmanship / materials / specification & any variations to the contract. All measurements on this drawing are not to be scaled, dim'ts & set out of the works as shown on the drawing to be checked by the Contractor prior to the commencement of work & any discrepancies report immediately to the client. The actual position of existing service pipes / cables are not shown the actual positions of all these apparatus must be established by the Contractor prior to commencement of or during any work.

HEALTH & SAFETY
 The client is to ensure that the appointed contractor is familiar with & complies with Health & Safety for Building Sites & Work Places.

WIND TURBINE :
 Generator body, Tailfin & Blades, colour : RAL 7032 (Pebble Grey)
 Support pole : galvanised steel

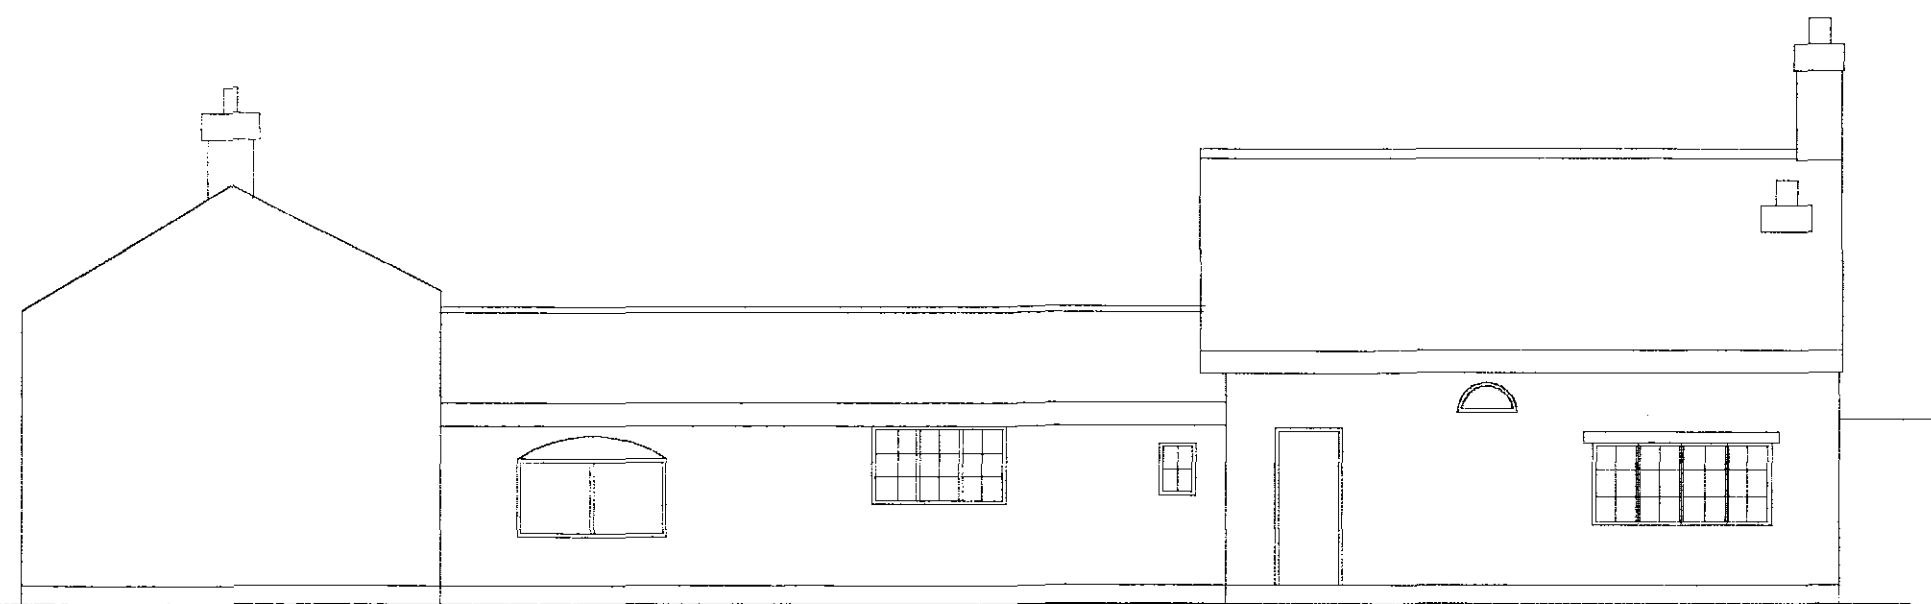

REVISIONS			BY	DATE
DRAWN	MJW	DATE		8/12/06
SCALE	1 / 100	CHECKED		
CLIENT Mr. & Mrs. R Earl Orchard Cottage Capes Entry Cowbit Spalding Lincs PE12 6AG				
PROJECT Proposed Wind Turbine to existing dwelling				

DETAILS	SHDC PLANNING & DEVELOPMENT 14 DEC 2006 Ref. 1724/06
---------	---


Malcolm Watson
 architectural - detailing services
 Residential - Commercial - Industrial - Agricultural
 Planning & Building Regulations Submissions
 13 Wimberley Way, Finchbeck, Spalding, Lincs. PE11 3RY.
 Tel / Fax : 01775 767650
 email : mjw.13@btinternet.com

DRWG No. 184/1/2006