

SITE AT 105 - 107 NORTH STREET. CROWLAND. PETERBOROUGH. PE6

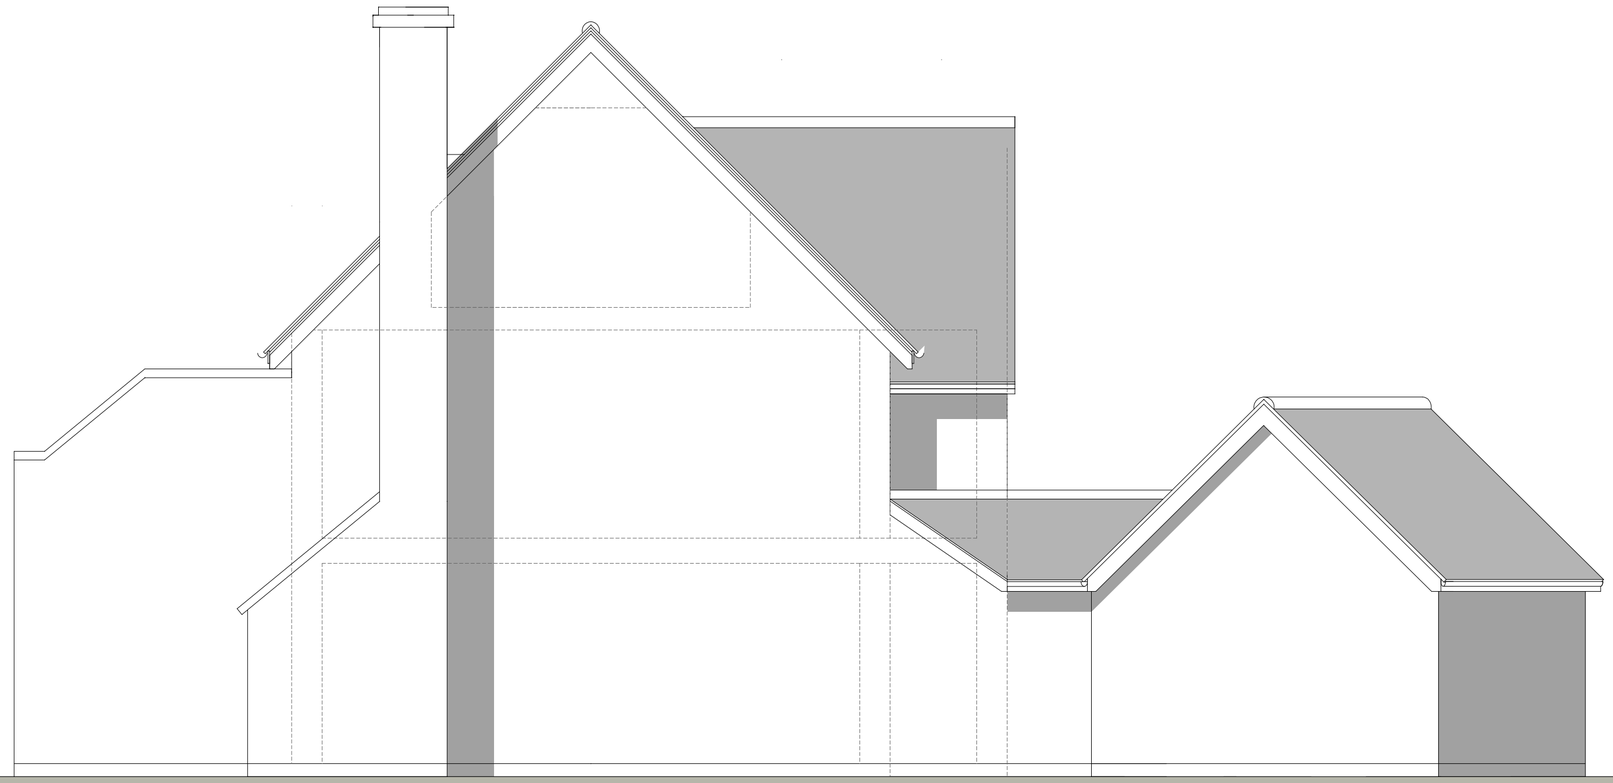

SIDE ELEVATION 2

drawing number
NP/211/A

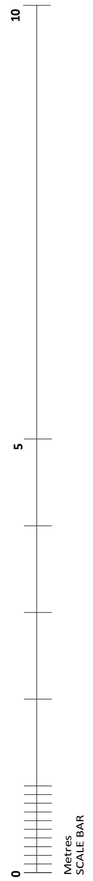

NOTES
1 Do not scale from the drawings.
2 All drawings are the copyright of sharman architecture.
3 This drawing is to be read in - conjunction with all relevant Detail Drawings,Architects Drawings, Structural Engineers Drawings & Design Specifications.
4 This drawing is intended to identify the main features and principal components.Construction work should be carried out and supervised by experienced and competent personnel and hence exhaustive detail is not required.

scale	date	revision
1:50 Print at A2	DECEMBER 2020	A 21/12/2020 Drawing issued

title
PROPOSED SIDE ELEVATION 2

contract
MR & MRS PLUMB

sharman architecture
OAK BARN. WILLOW DROVE. BOROUGH FEN. PETERBOROUGH. PE6 7QB
tel: 07724 529 094
email: paulsharman1@btinternet.com