
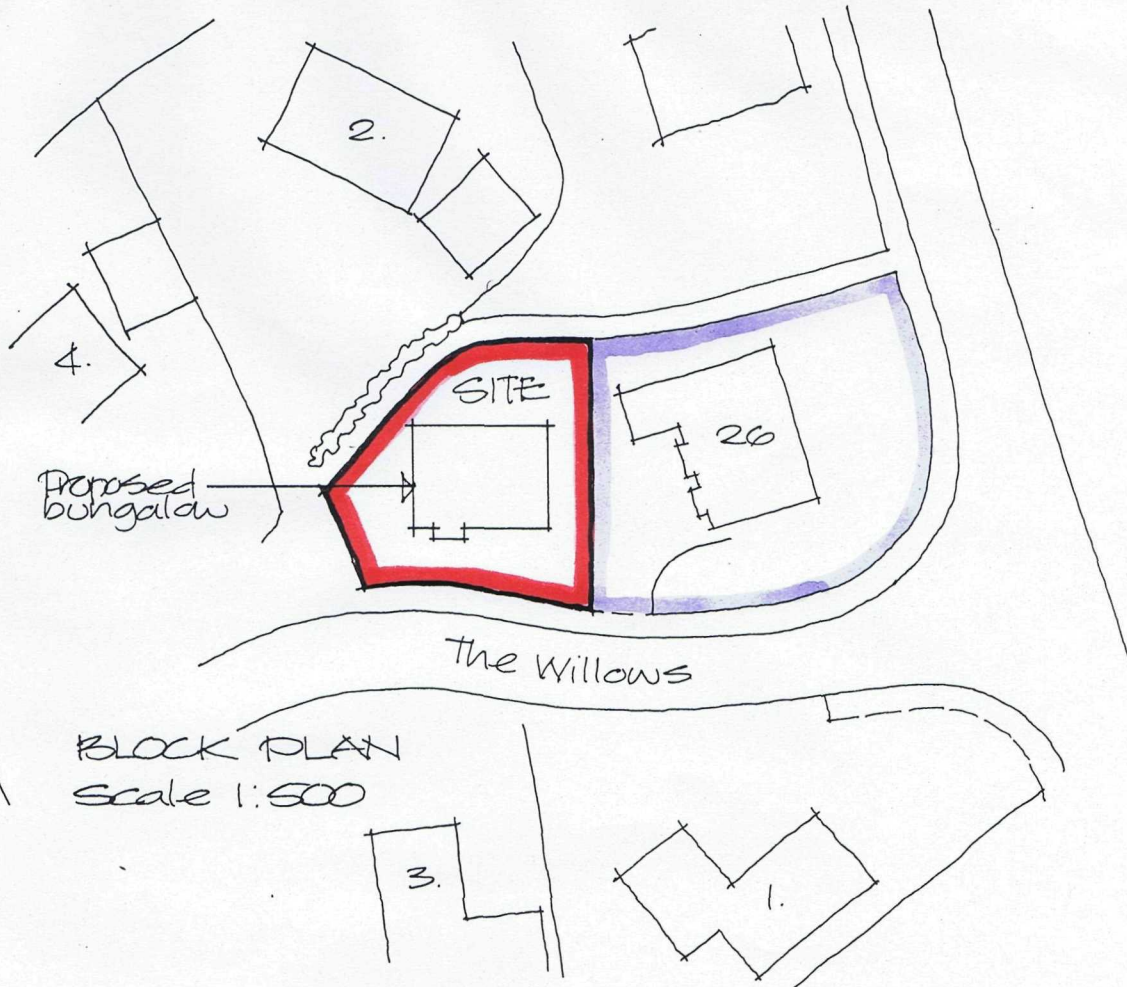


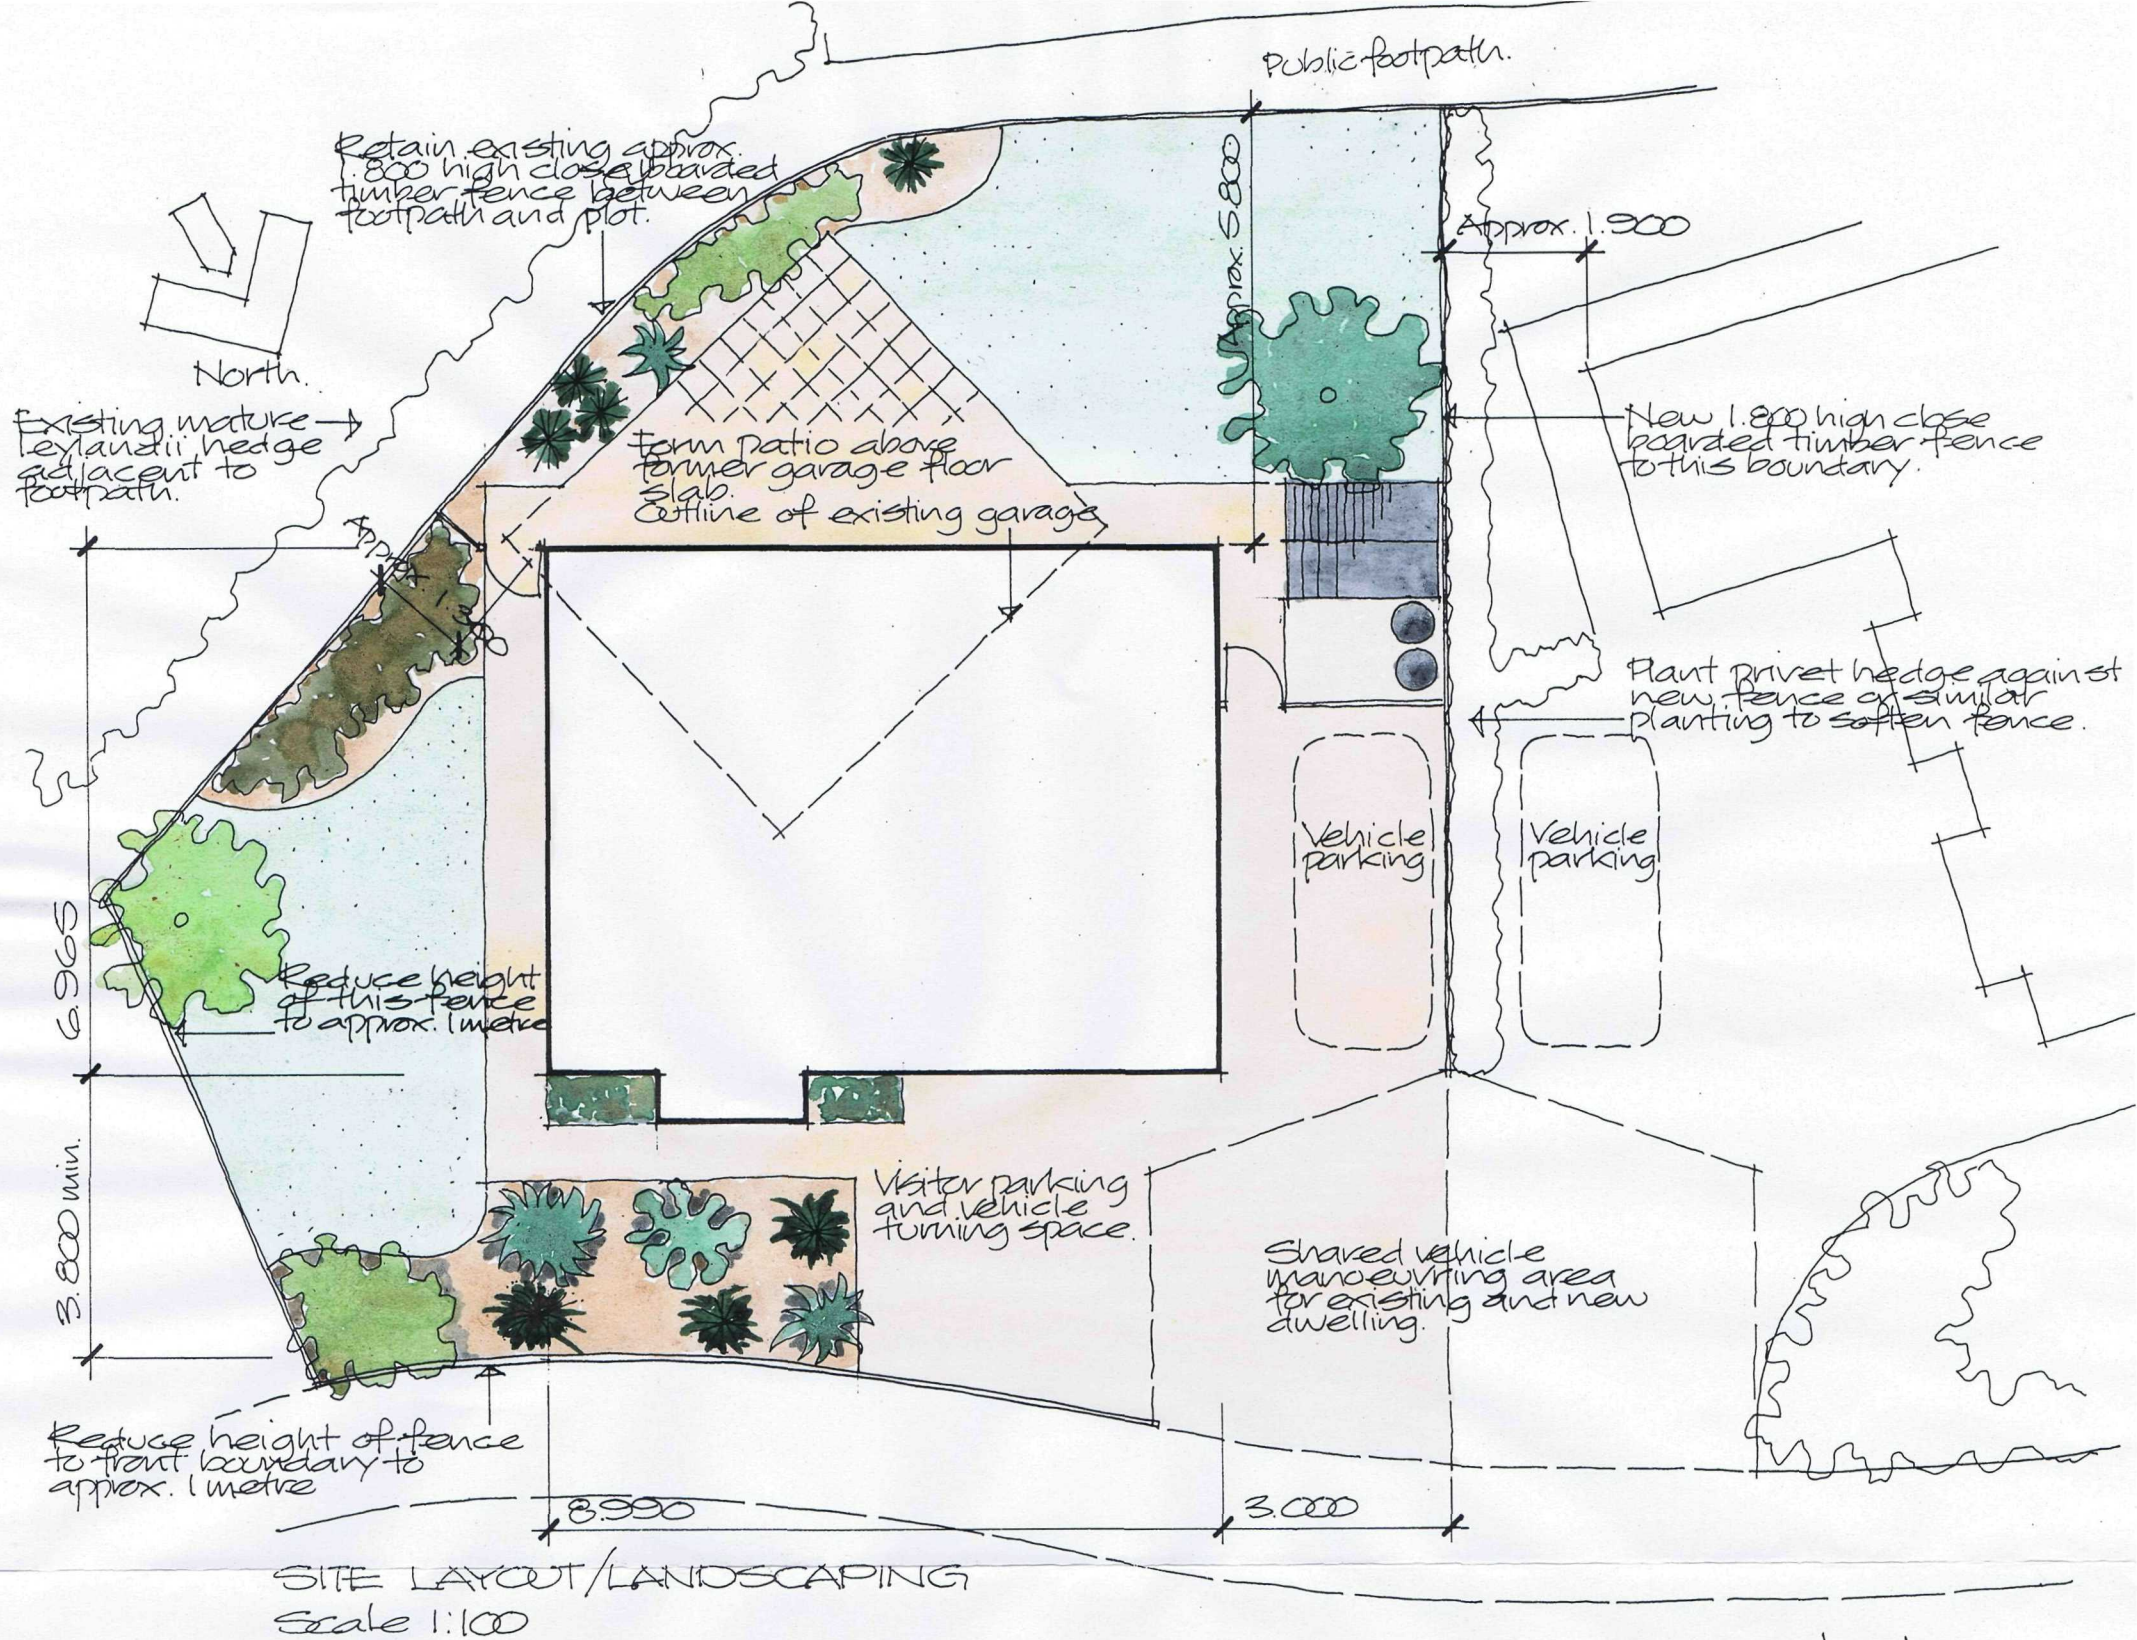

Project
PROPOSED NEW BUNGALOW AT
THE WILLOWS, CROWLAND.
(LOCATED AT THE REAR OF
NUMBER 26 WEST BANK).

Client
WYER BROTHERS

ALAN HORNSBY

ARCHITECTURAL SERVICES LTD

"Little Acre"

35 Peak Hill, Cowbit,
Spalding, Lincs. PE12 6AW
Tel. Holbeach (01406) 380591

Scales 1:100, 1:500 & 1:1250 Drg. no. 11/26/04
Date November 2011