



Ordnance Survey, (c) Crown Copyright 2014. All rights reserved. Licence number 100022432

Location Plan 1:1250

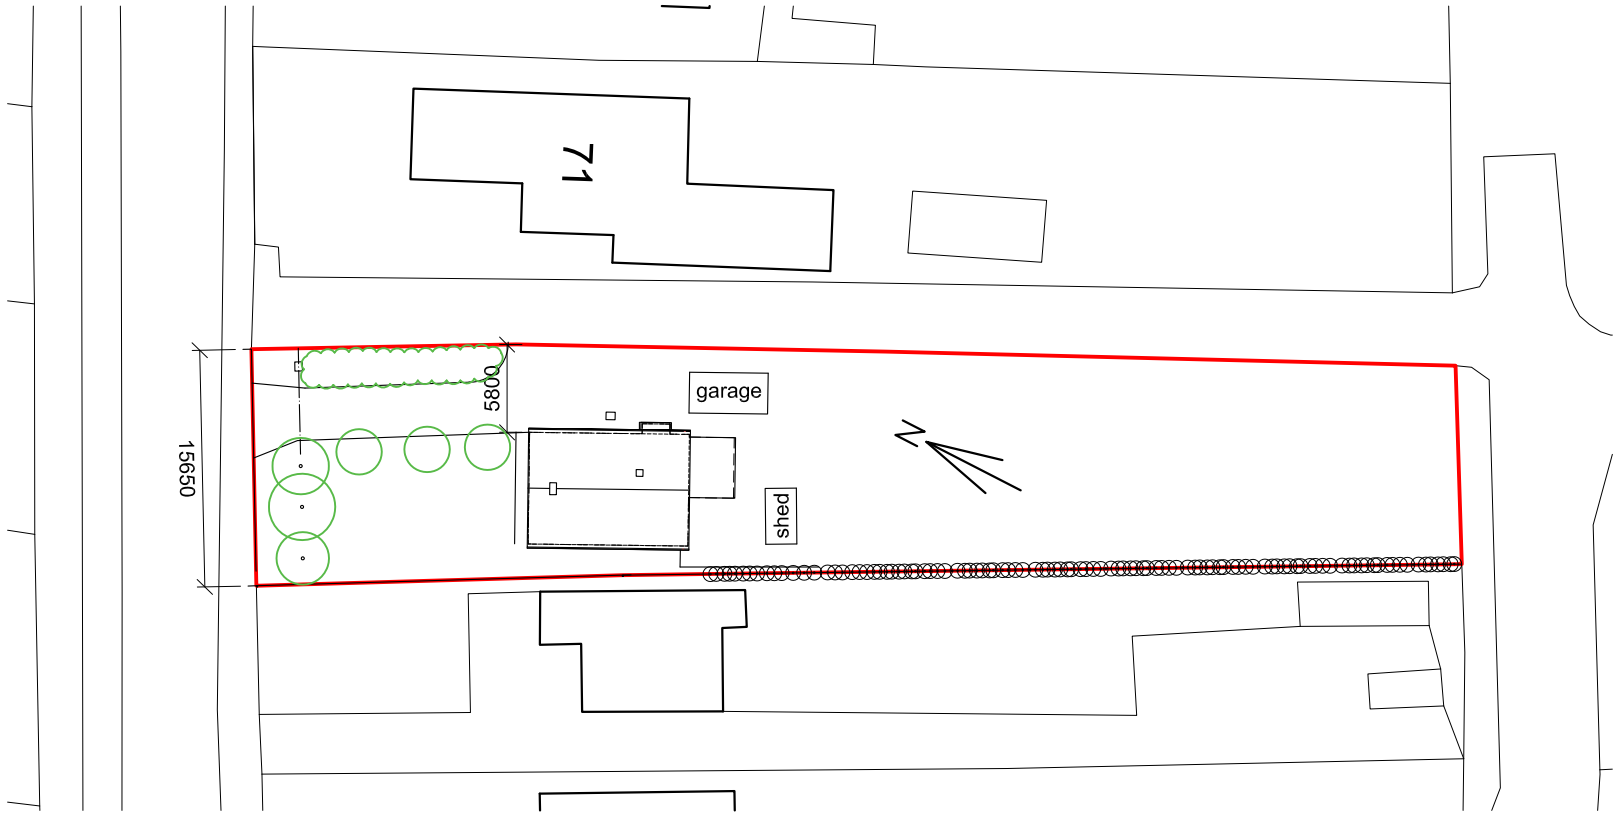

Existing Site Plan 1:500

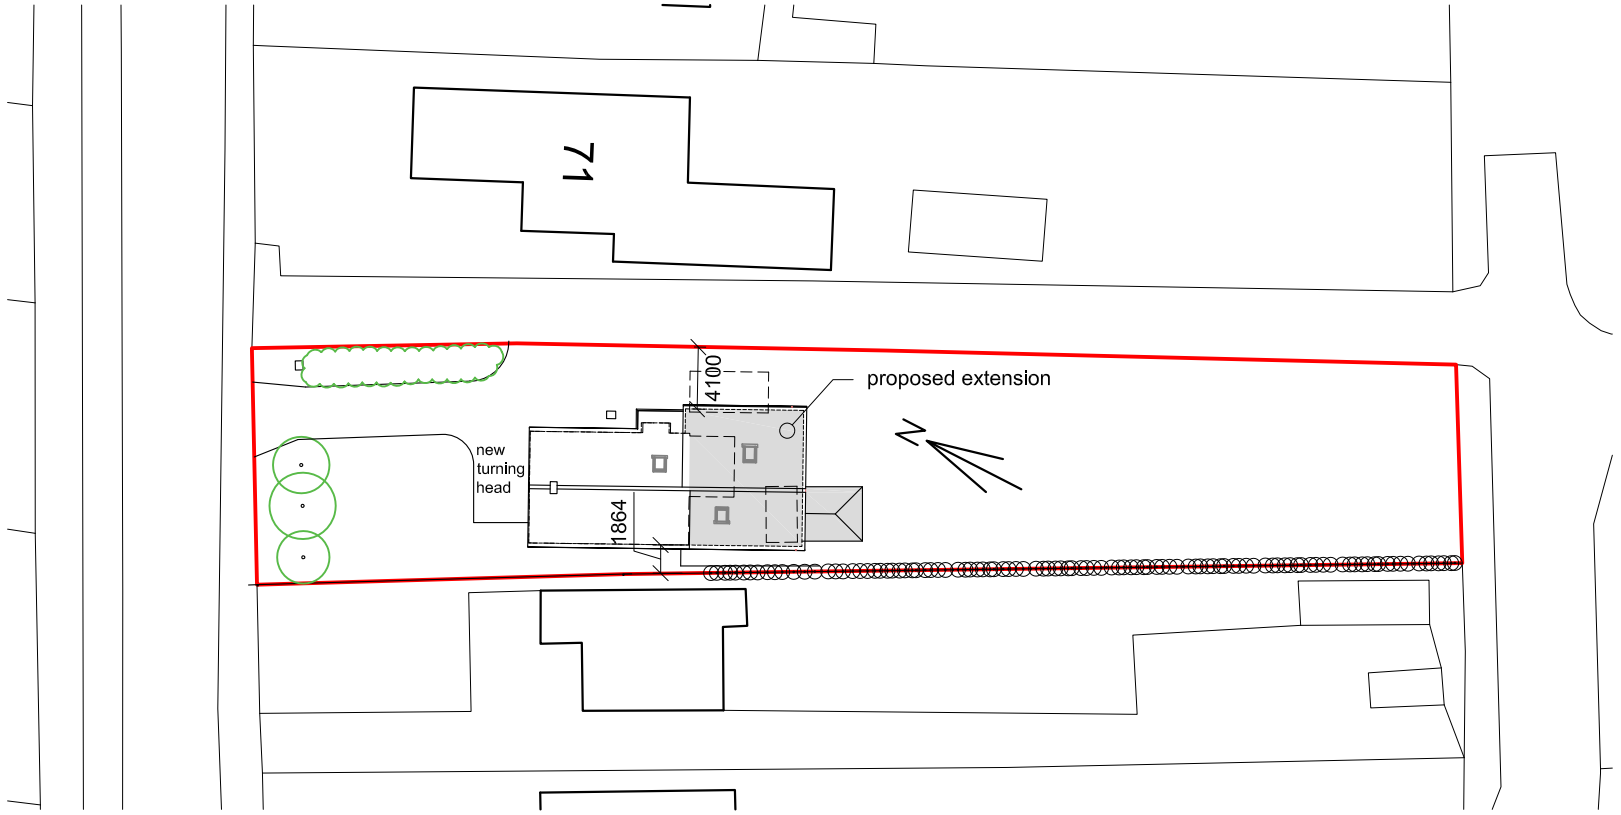

Proposed Site Plan 1:500

0 10m 20m 30m 40m 50m
1:1250

0 5m 10m 15m
1:500

0 2m 4m 6m
1:200

your space

ARC Survey & Design
10 Thurlaston Close
Peterborough
PE3 6LD
T: 01733 753727
e: info@arcsurvey.co.uk

arc

Drawn RG | Date 16.12.14 | Scale(s) 1:1250, 1:500 | Paper A3 | Rev. - | Date - | Amendment - | Initial -

Preliminary ☐ Planning ☒ Building Regs ☐ Construction ☐

Project
Proposed extension at
69 Postland Road, Crowland,
PE6 0JB

Location & Site Plan

1426 / PL1 -