
Copyright JKDS Ltd. Do not scale drawings, request dimensions if required.

Rev.	Date	Details

0 1 2 3 4 5m

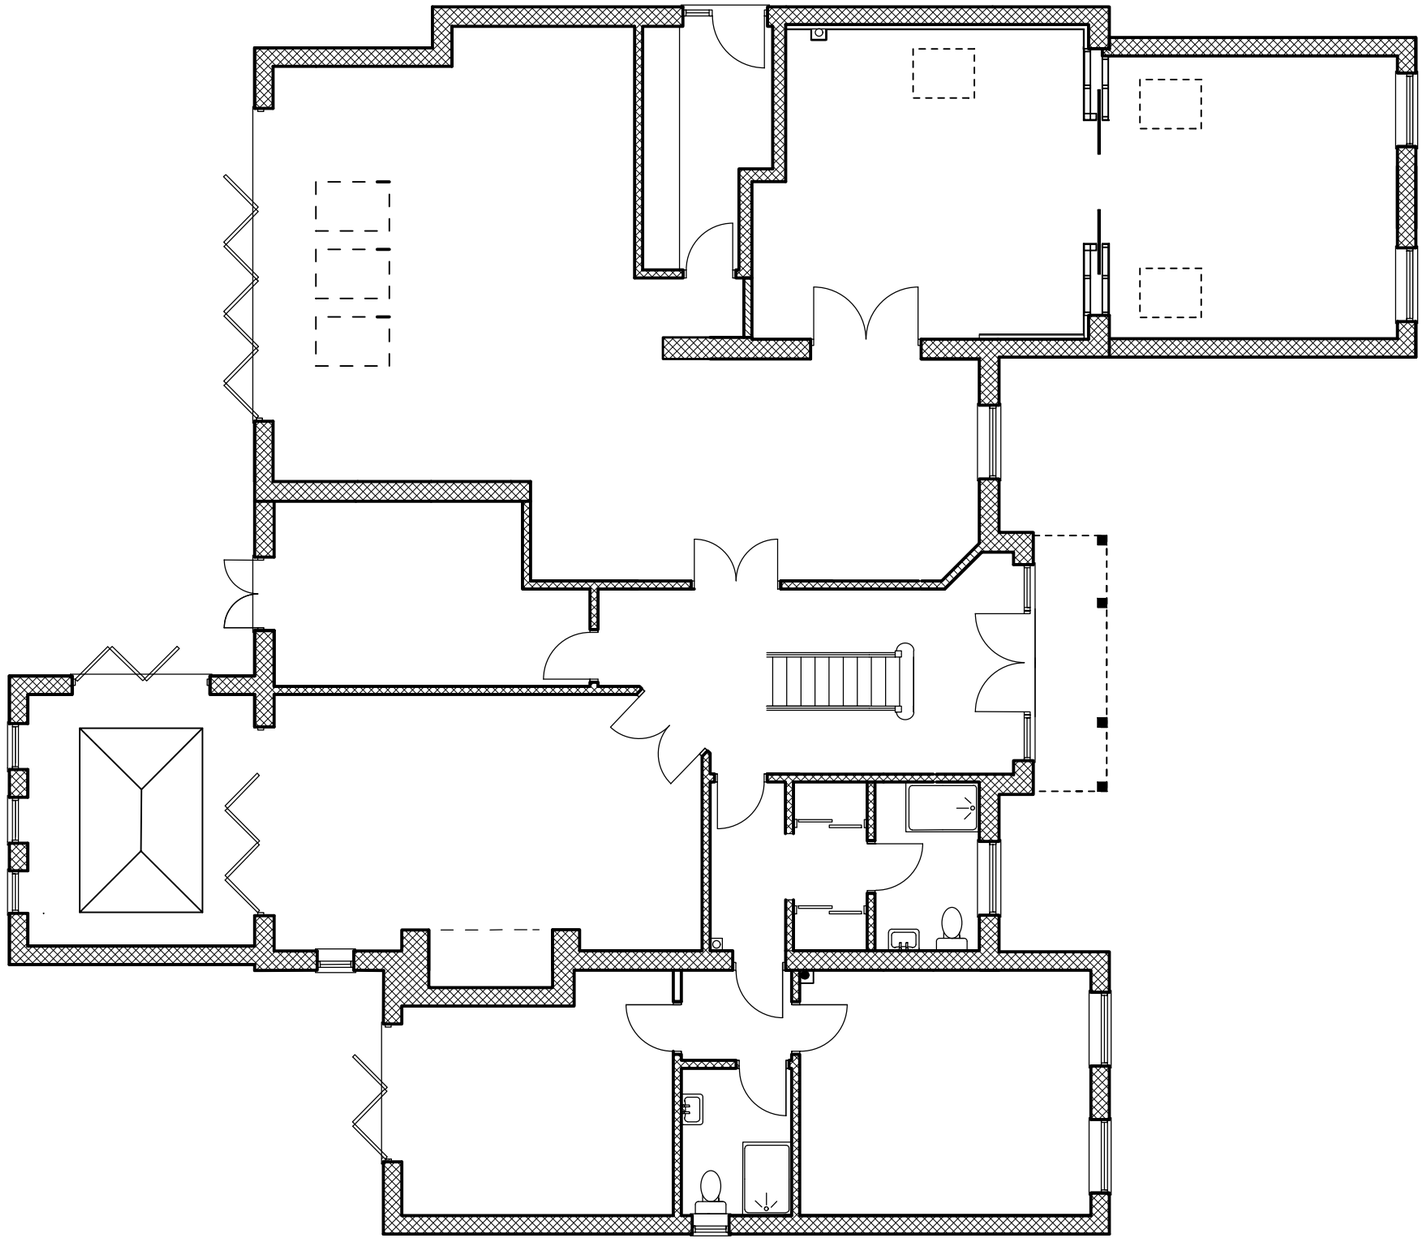

Client: MR. D. LANE	Proposal: EXTENSION TO FORM GARAGE AT 3 BROADWAY, CROWLAND, PETERBOROUGH	Scale @ A3 1 : 100	Title EXISTING GROUND FLOOR
		Dwg No. 23. 3531. 01	

JANICE KENDRICK DESIGN SERVICES e-mail- jkds@talk21.com tel : 07711 007209