
92 - 94 NORTH STREET. CROWLAND. PETERBOROUGH. PE6 0EF

drawing number
NS/17/B

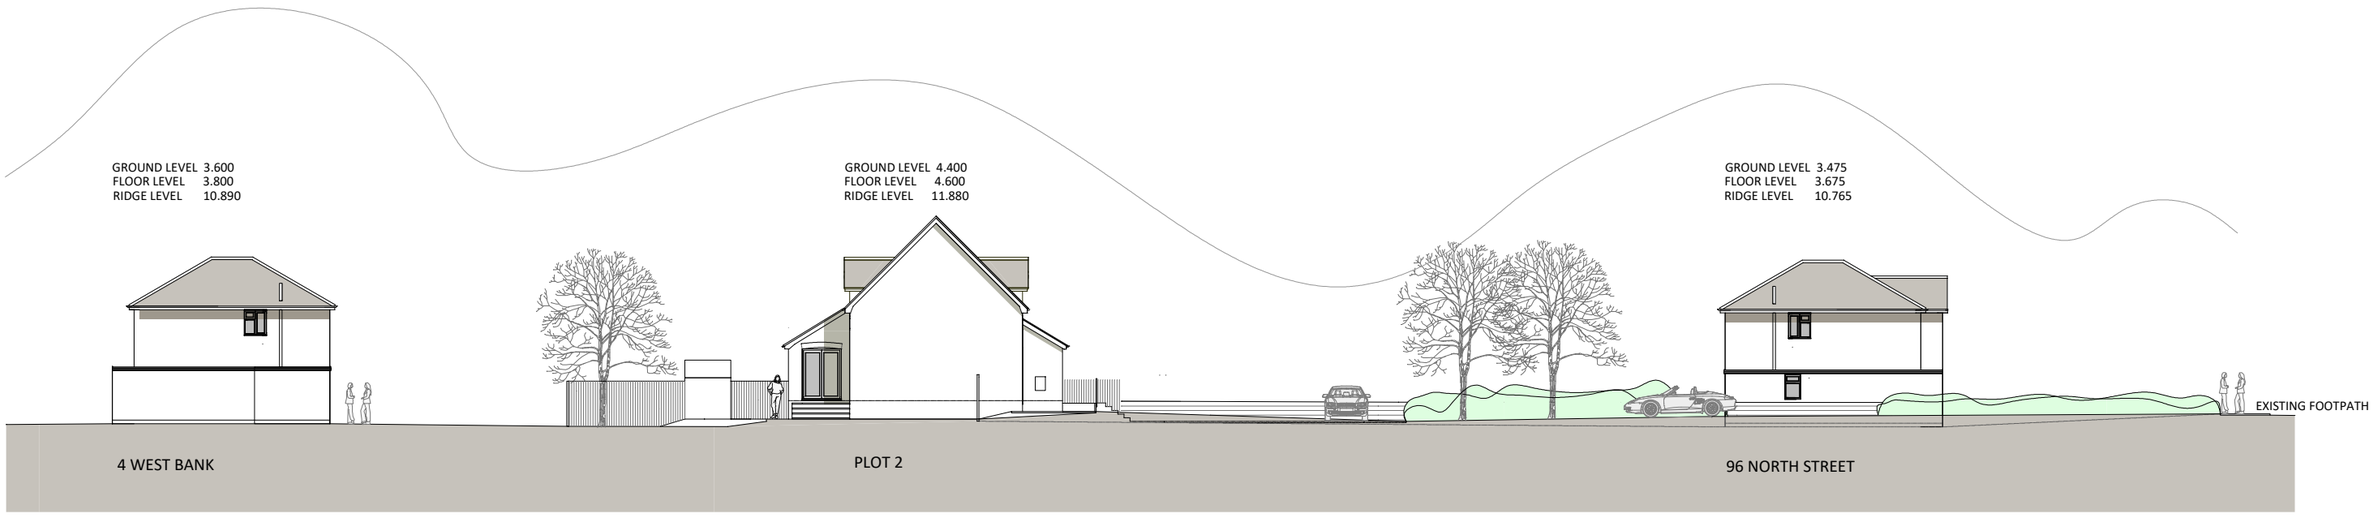




VIEW OF EXISTING REAR BNOUNDARY TO WEST BANK



VIEW OF EXISTING SIDE BOUNDARY TO 2 WEST BANK
AND LOOKING TOWARDS NORTH STREET



VIEW OF EXISTING SITE ENTRANCE

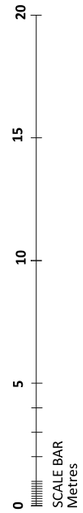

title **PROPOSED SITE SECTION**	scale **1:250 @ A3**	date FEBRUARY 2026
contract **UK EQUITY LTD.**	revision A 27/02/2026 DRAWING ISSUED B 20/04/2026 DRAWING REVISED RE LEVELS	

SITE SECTION A A

sharman architecture
OAK BARN. WILLOW DROVE. BOROUGH FEN. PETERBOROUGH. PE6 7QB
tel: 07724 529 094
email: paulsharman1@btinternet.com